ILLUSTARCH

ARCHITECT

FAKHAR KHAN

PH: 0347-7030009

0309-7030009

Illustarch @ gmail.com

ARCHITECTURE.INTERIOR.LANDSCAPE.CONSTRUCTION

R.S MALL & APARTMENT

G-13 COMMERCIAL

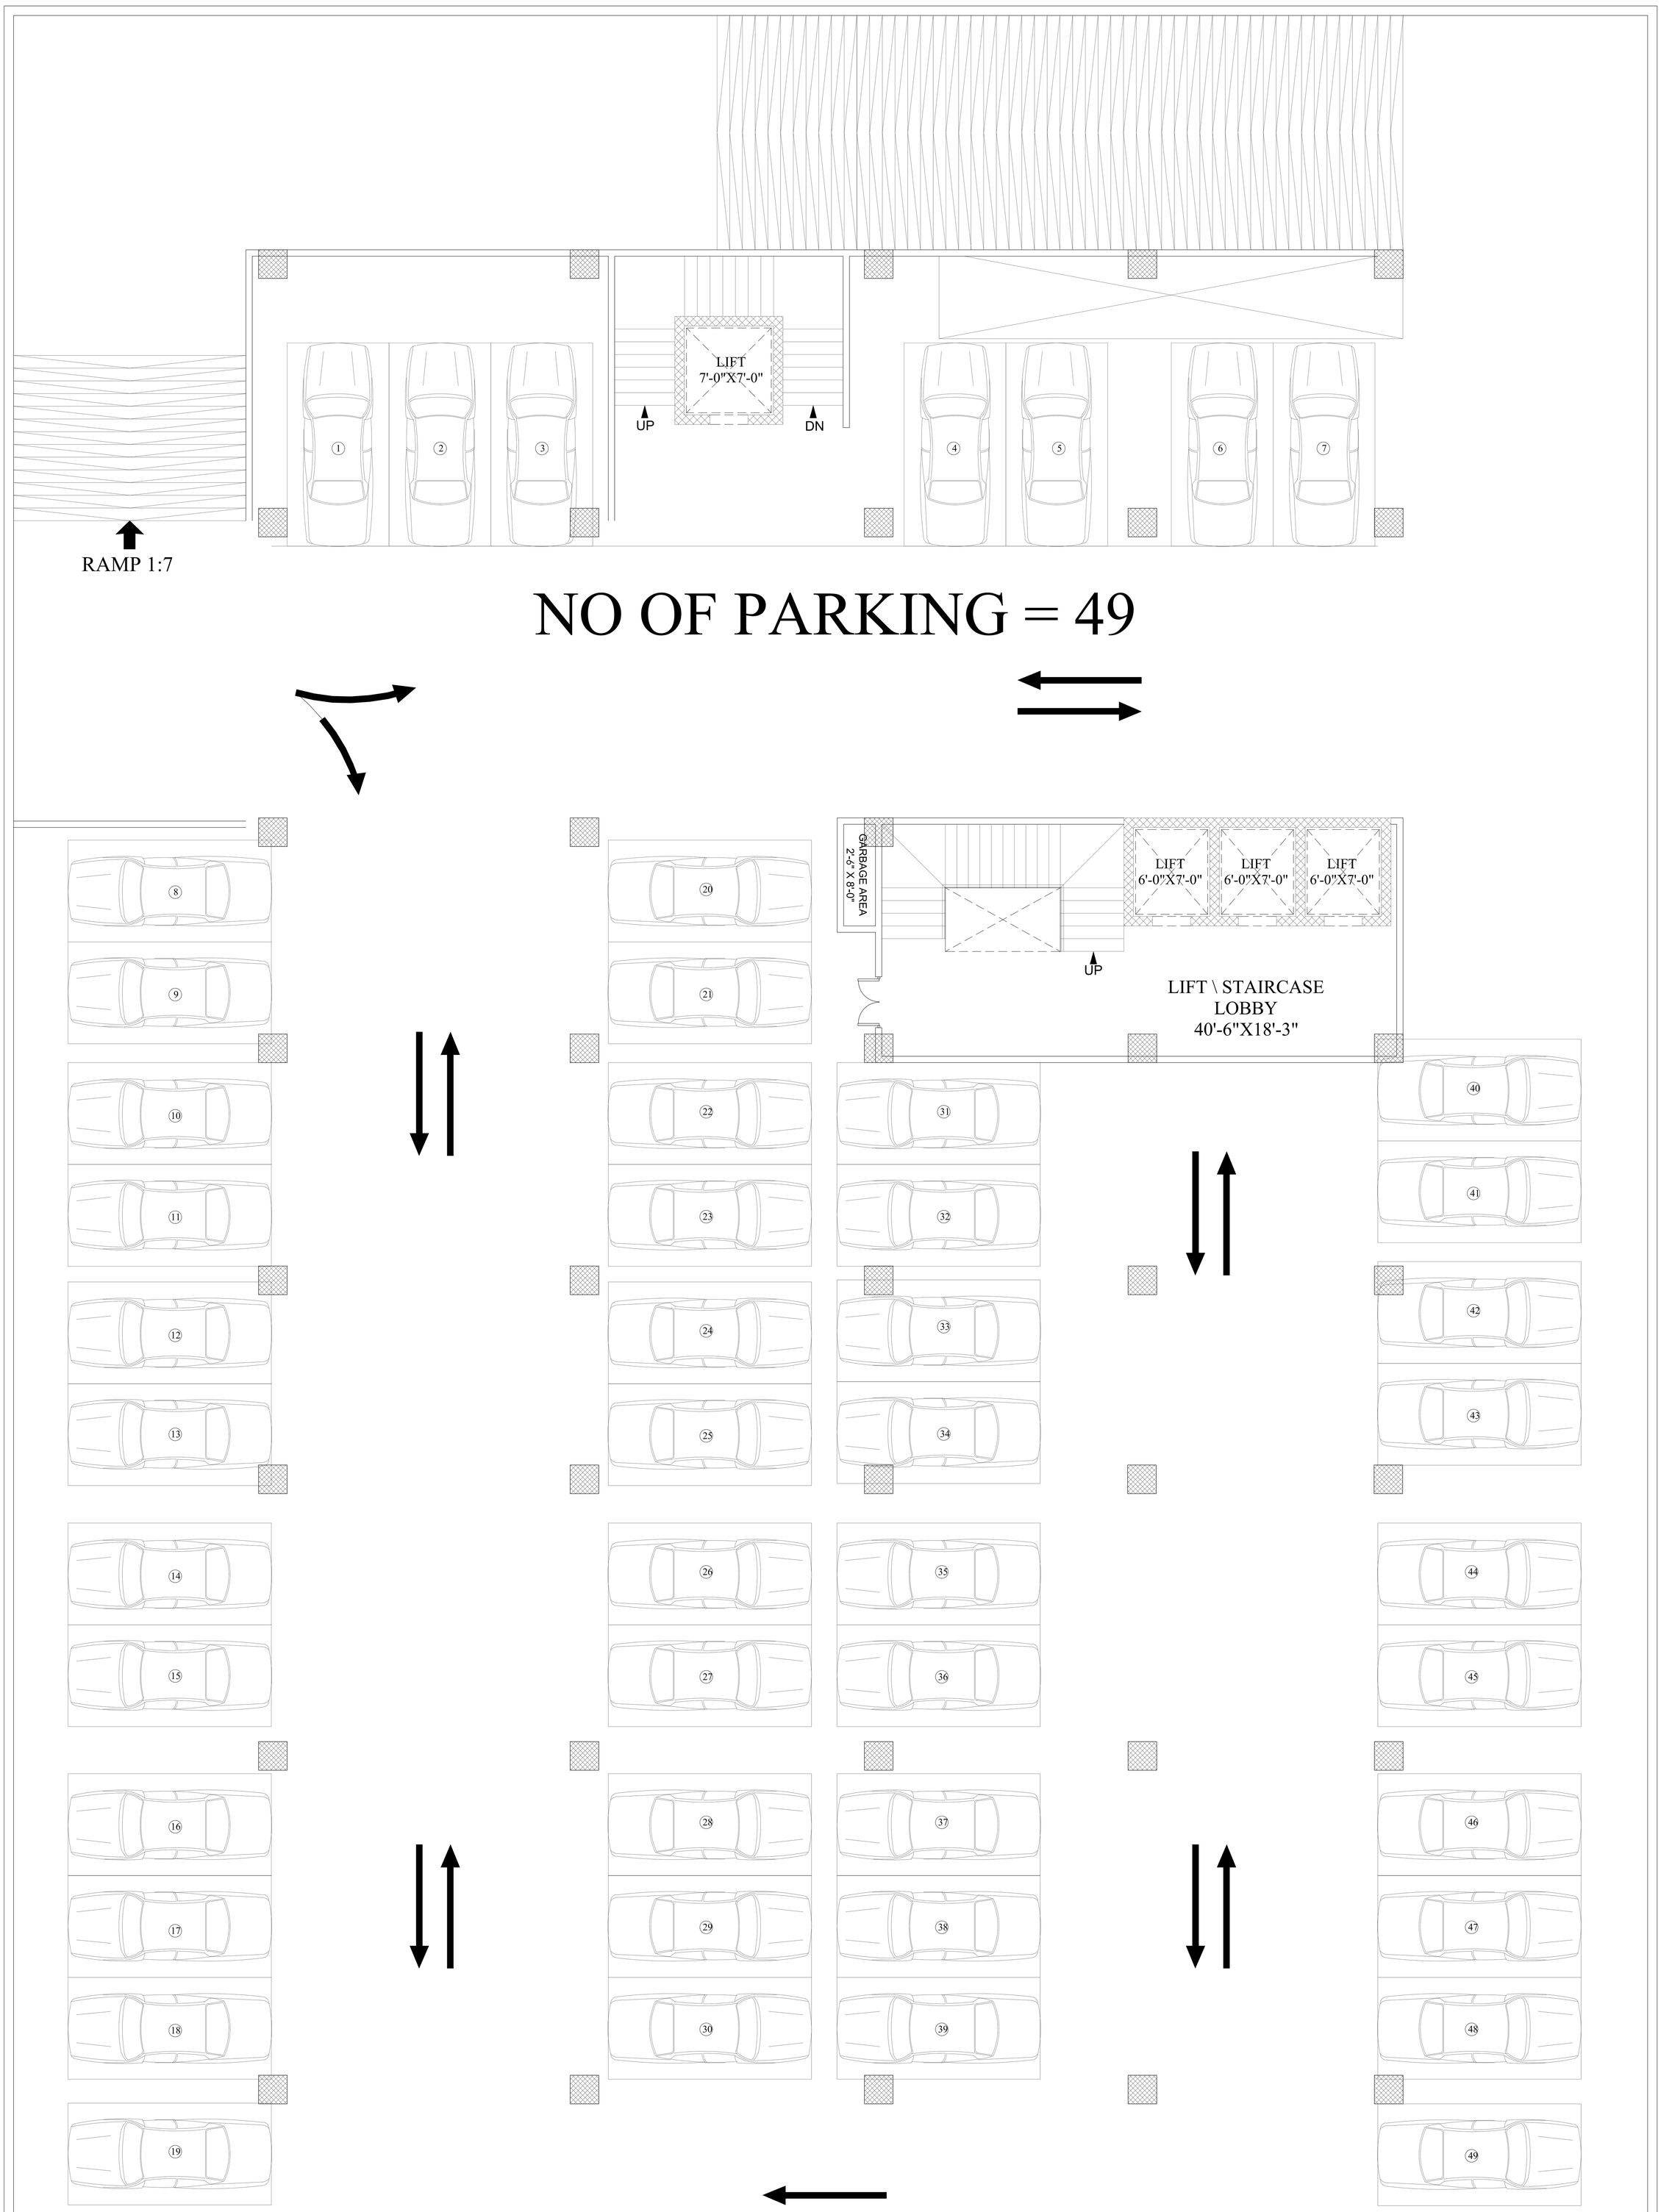

NO OF PARKING = 49

BASEMENT 3 PLAN

REV No.	DATE	REVISIONS

COPY RIGHT

All right reserved. No parts of this drawing may be circulated, reproductied, stored in retrival system, or transmitted, in any form, or by any means-electronic, mechanical, photocopying recording. or otherwise whithout the prior permission of **ILLUSTARCH STUDIO**

DRAWN	APPR.	DESIGN BY: ARCHITECT	FAKHAR KHAN
CHECK			
		DRAWN BY.	M.ZAIN SAEED

ARCHITECT STAMP..

NOTE:

TITLE

BASEMENT 3RD FLOOR PLAN

TYPE OF DRAWING	ISSUED FOR:
ARCHITECTURAL	CONSTRUCTION WORKING DRAWING

ILLUSTARCH

ADDRESS,
OFFICE NO #1 2ND FLOOR
HUZAIFA CENER I-8 MARKAZ
NEAR UBL BANK ISLAMABAD
Ph: 0347-7030009
0309-7030009
illustarch@gmail.com

PROJECT

R.S MALL AND APARTMENT

	MAR-2026	A-01	REVISION 00

BASEMENT 2 PLAN

REV No.	DATE	REVISIONS

COPY RIGHT

All right reserved. No parts of this drawing may be circulated, reproductied, stored in retrival system, or transmitted, in any form, or by any means-electronic, mechanical, photocopying recording. or otherwise whithout the prior permission of **ILLUSTARCH STUDIO**

DRAWN	APPR.	DESIGN BY: ARCHITECT	FAKHAR KHAN
CHECK			
		DRAWN BY.	M.ZAIN SAEED

ARCHITECT STAMP..

NOTE:

TITLE

BASEMENT 2ND FLOOR PLAN

TYPE OF DRAWING

ARCHITECTURAL

ISSUED FOR:

CONSTRUCTION WORKING DRAWING

ILLUSTARCH

ADDRESS,
OFFICE NO #1 2ND FLOOR
HUZAIFA CENER I-8 MARKAZ
NEAR UBL BANK ISLAMABAD
Ph: 0347-7030009
0309-7030009
illustarch@gmail.com

PROJECT

R.S MALL AND APARTMENT

MAR-2026 | A-02 | REVISION 00

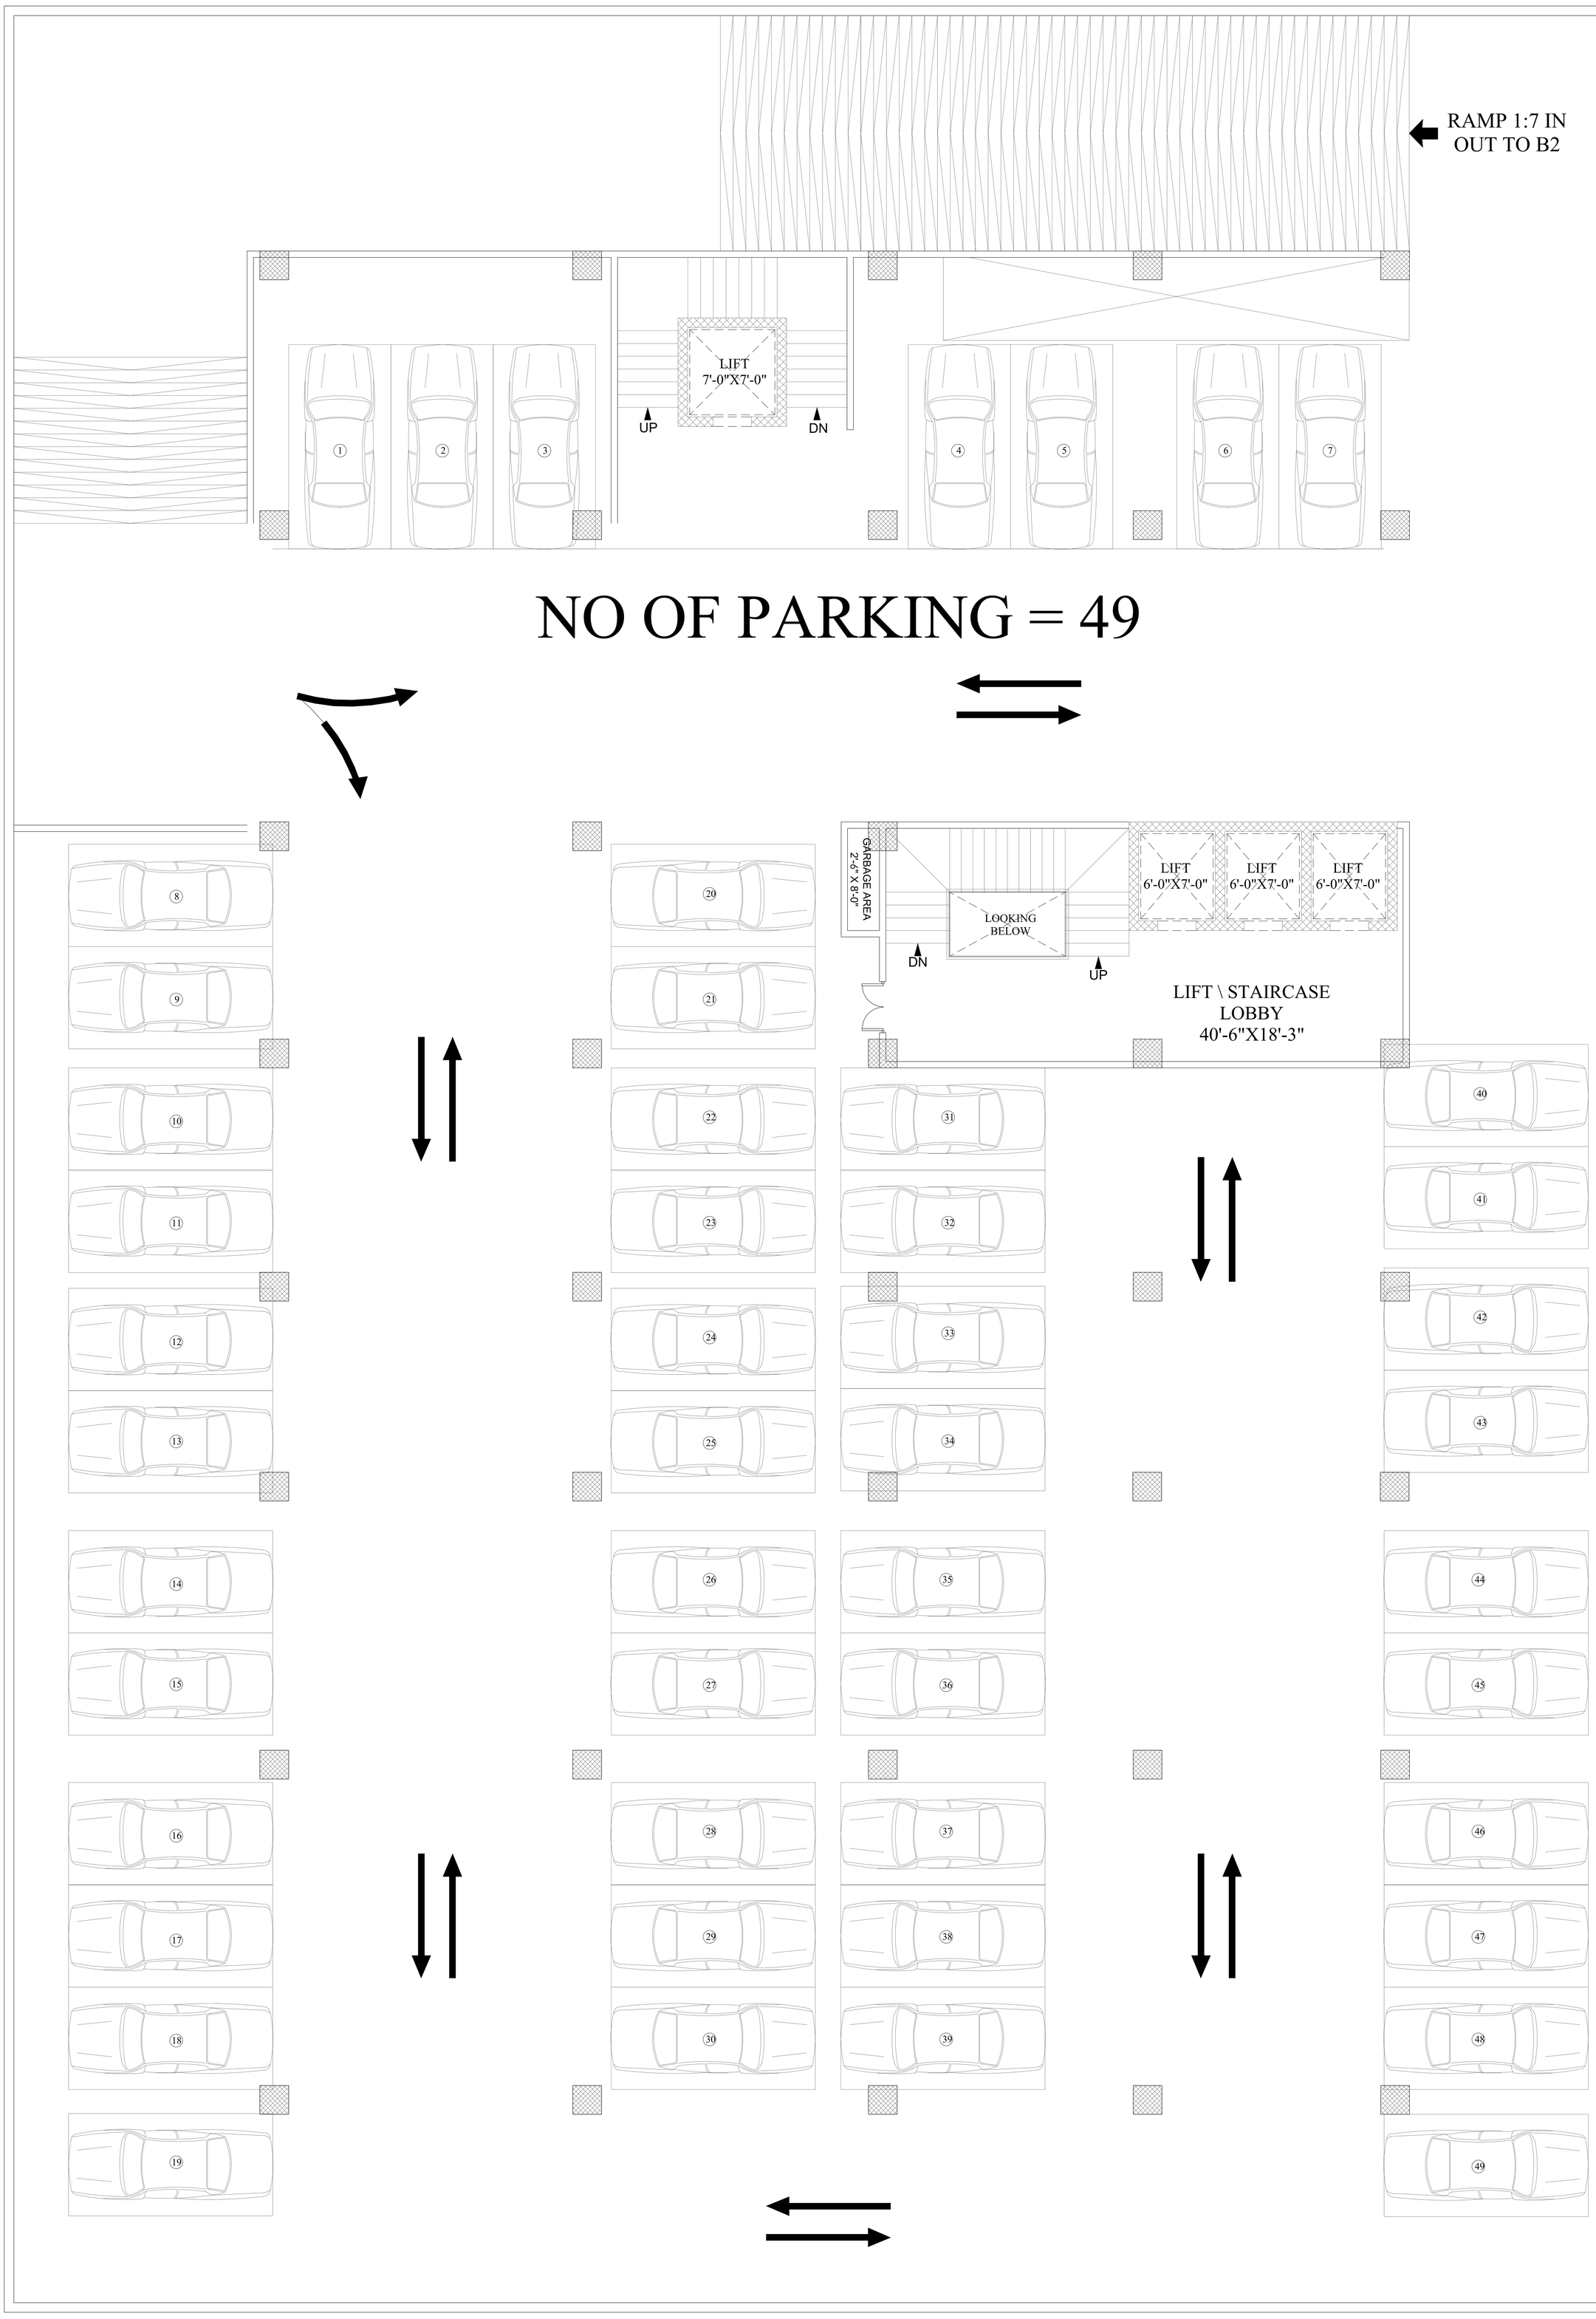

BASEMENT 1 PLAN

REV No.	DATE	REVISIONS

COPY RIGHT

All right reserved. No parts of this drawing may be circulated, reproductied, stored in retrival system, or transmitted, in any form, or by any means-electronic, mechanical, photocopying recording. or otherwise whithout the prior permission of **ILLUSTARCH STUDIO**

DRAWN	APPR.	DESIGN BY: ARCHITECT	FAKHAR KHAN
CHECK			
		DRAWN BY.	M.ZAIN SAEED

ARCHITECT STAMP..

NOTE:

TITLE

BASEMENT 1ST FLOOR PLAN

TYPE OF DRAWING	ISSUED FOR:
ARCHITECTURAL	CONSTRUCTION WORKING DRAWING

ILLUSTARCH

ADDRESS,
OFFICE NO #1 2ND FLOOR
HUZAIFA CENER I-8 MARKAZ
NEAR UBL BANK ISLAMABAD
Ph: 0347-7030009
0309-7030009
illustarch@gmail.com

PROJECT

R.S MALL AND APARTMENT

	MAR-2026	A-03	REVISION 00

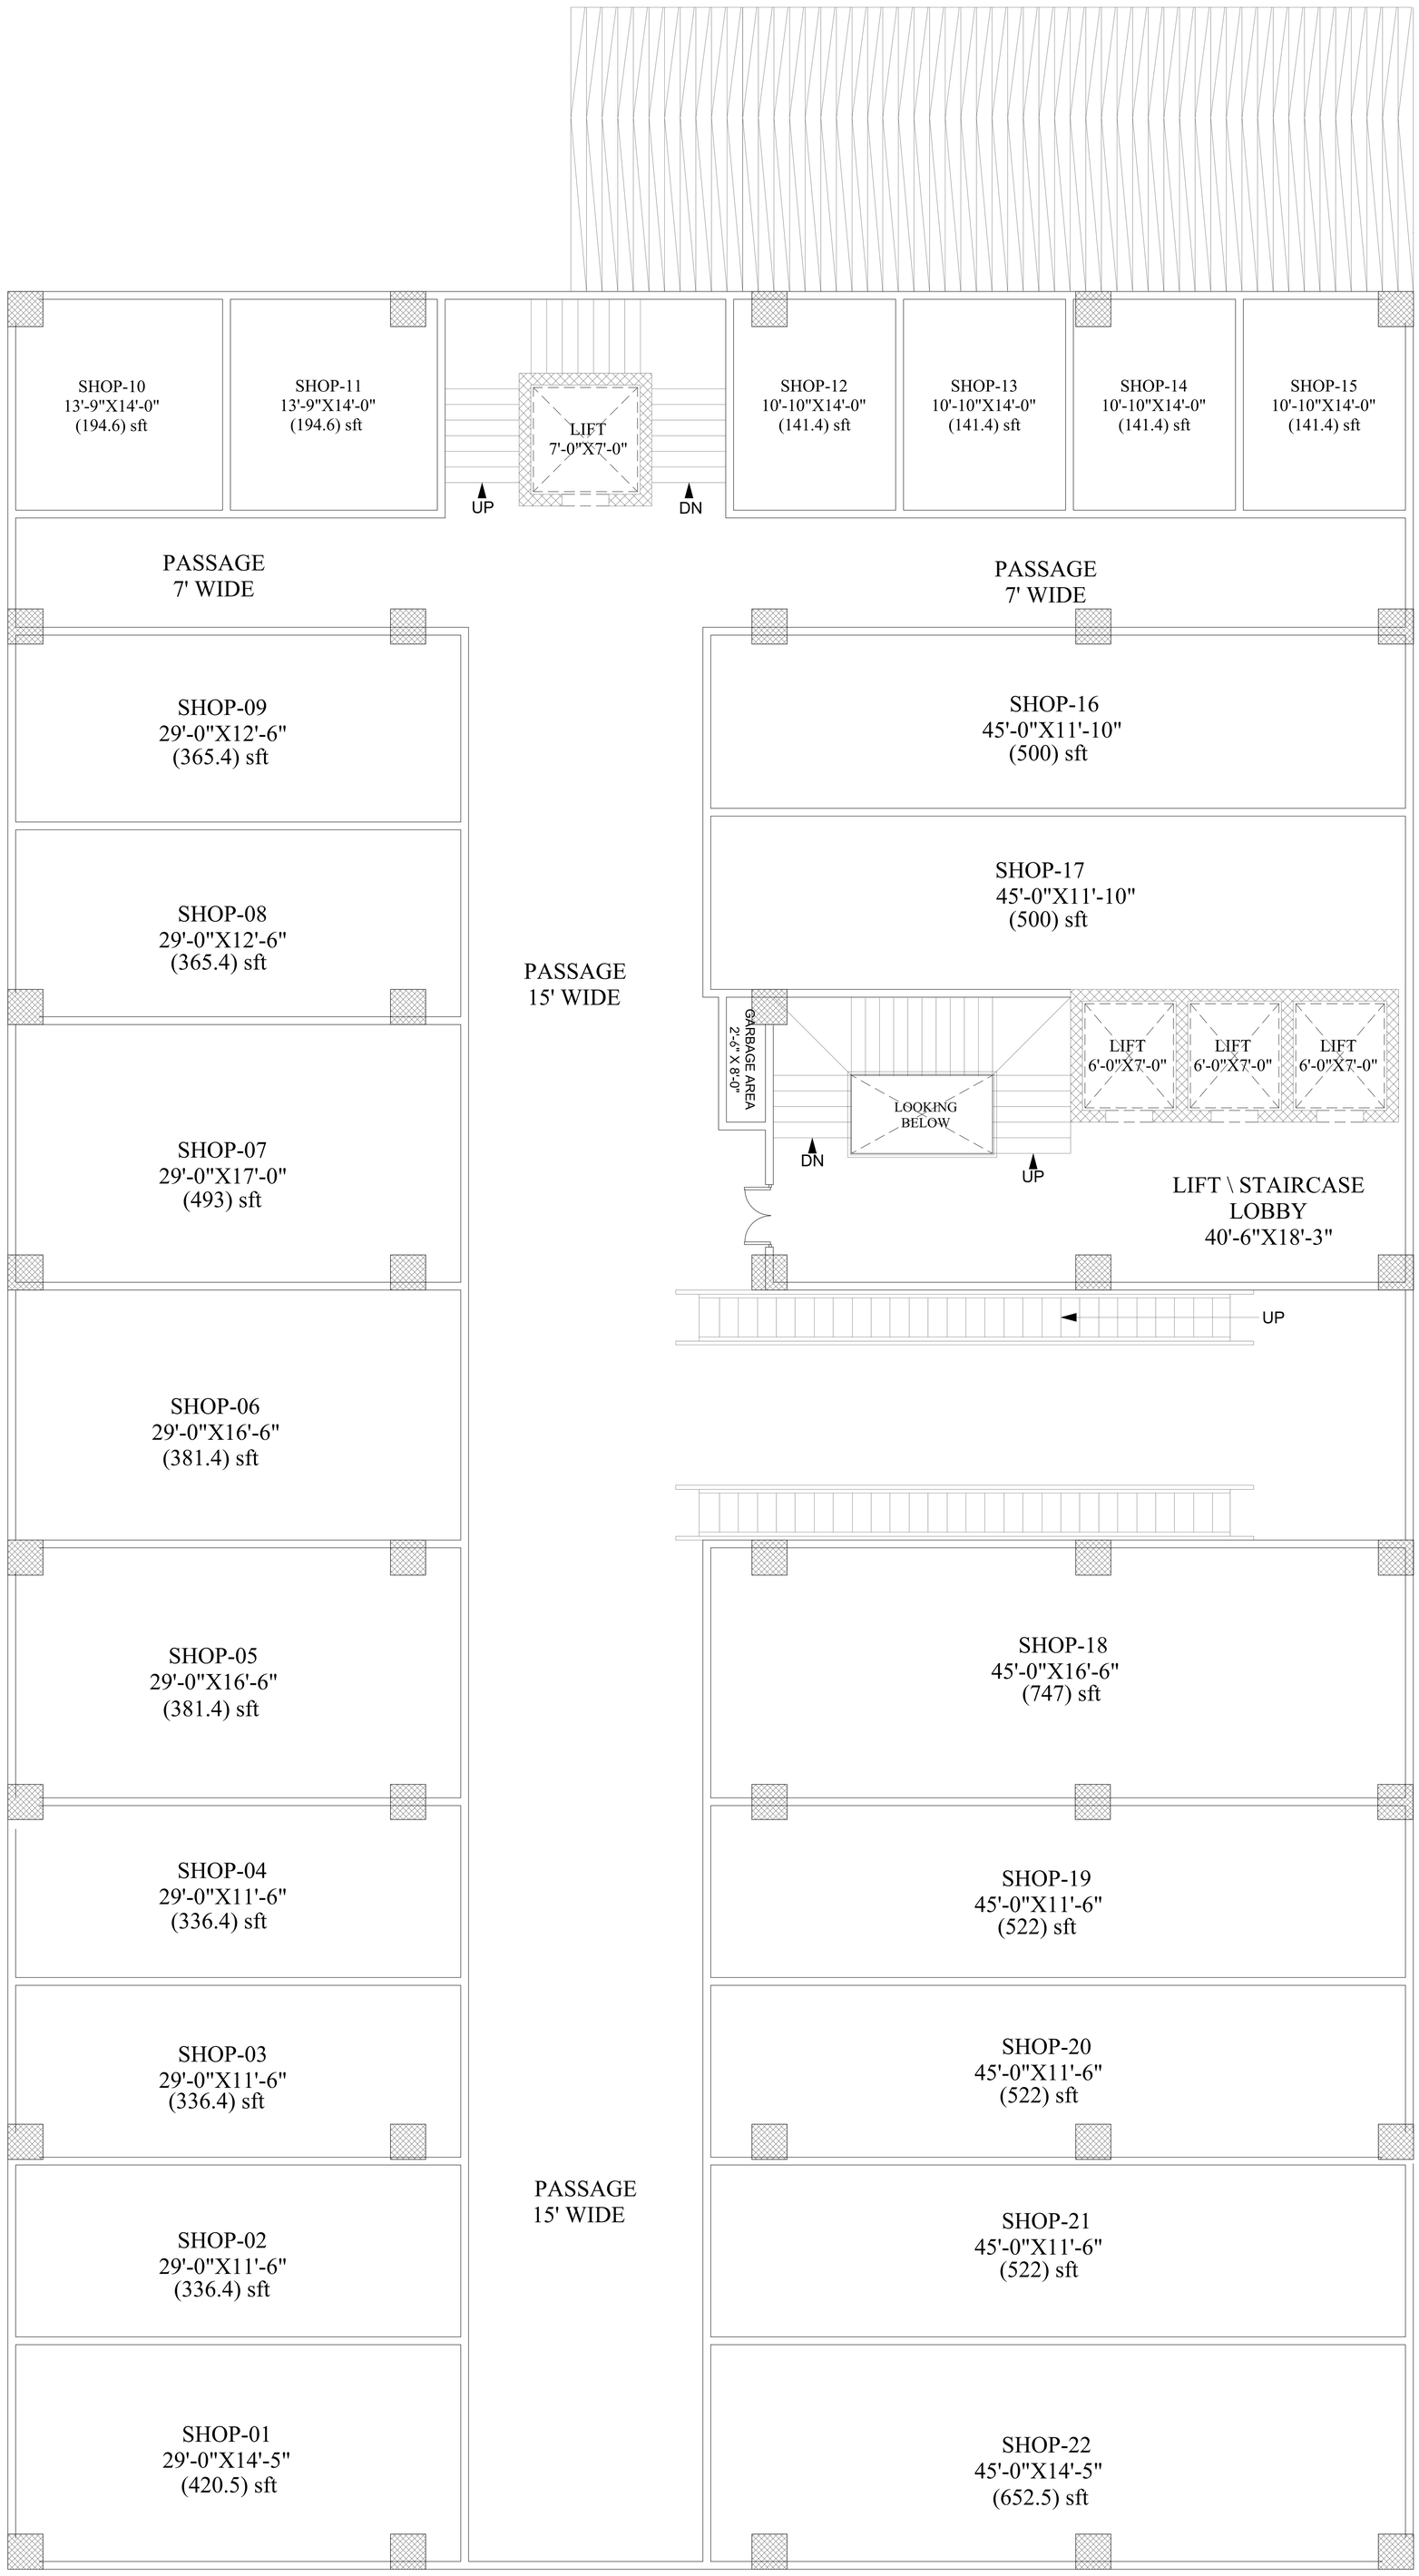

LOWER GROUND FLOOR PLAN

REV No.	DATE	REVISIONS

COPY RIGHT

All right reserved. No parts of this drawing may be circulated, reproductied, stored in retrival system, or transmitted, in any form, or by any means-electronic, mechanical, photocopying recording. or otherwise whithout the prior permission of **ILLUSTARCH STUDIO**

DRAWN	APPR.	DESIGN BY: ARCHITECT	FAKHAR KHAN
CHECK			
		DRAWN BY.	M.ZAIN SAEED

ARCHITECT STAMP..

NOTE:

TITLE

LOWER GROUND FLOOR PLAN

TYPE OF DRAWING	ISSUED FOR:
ARCHITECTURAL	CONSTRUCTION WORKING DRAWING

ILLUSTARCH

ADDRESS,
OFFICE NO #1 2ND FLOOR
HUZAIFA CENER I-8 MARKAZ
NEAR UBL BANK ISLAMABAD
Ph: 0347-7030009
0309-7030009
illustarch@gmail.com

PROJECT

R.S MALL AND APARTMENT

			REVISION
	MAR-2026	A-04	00

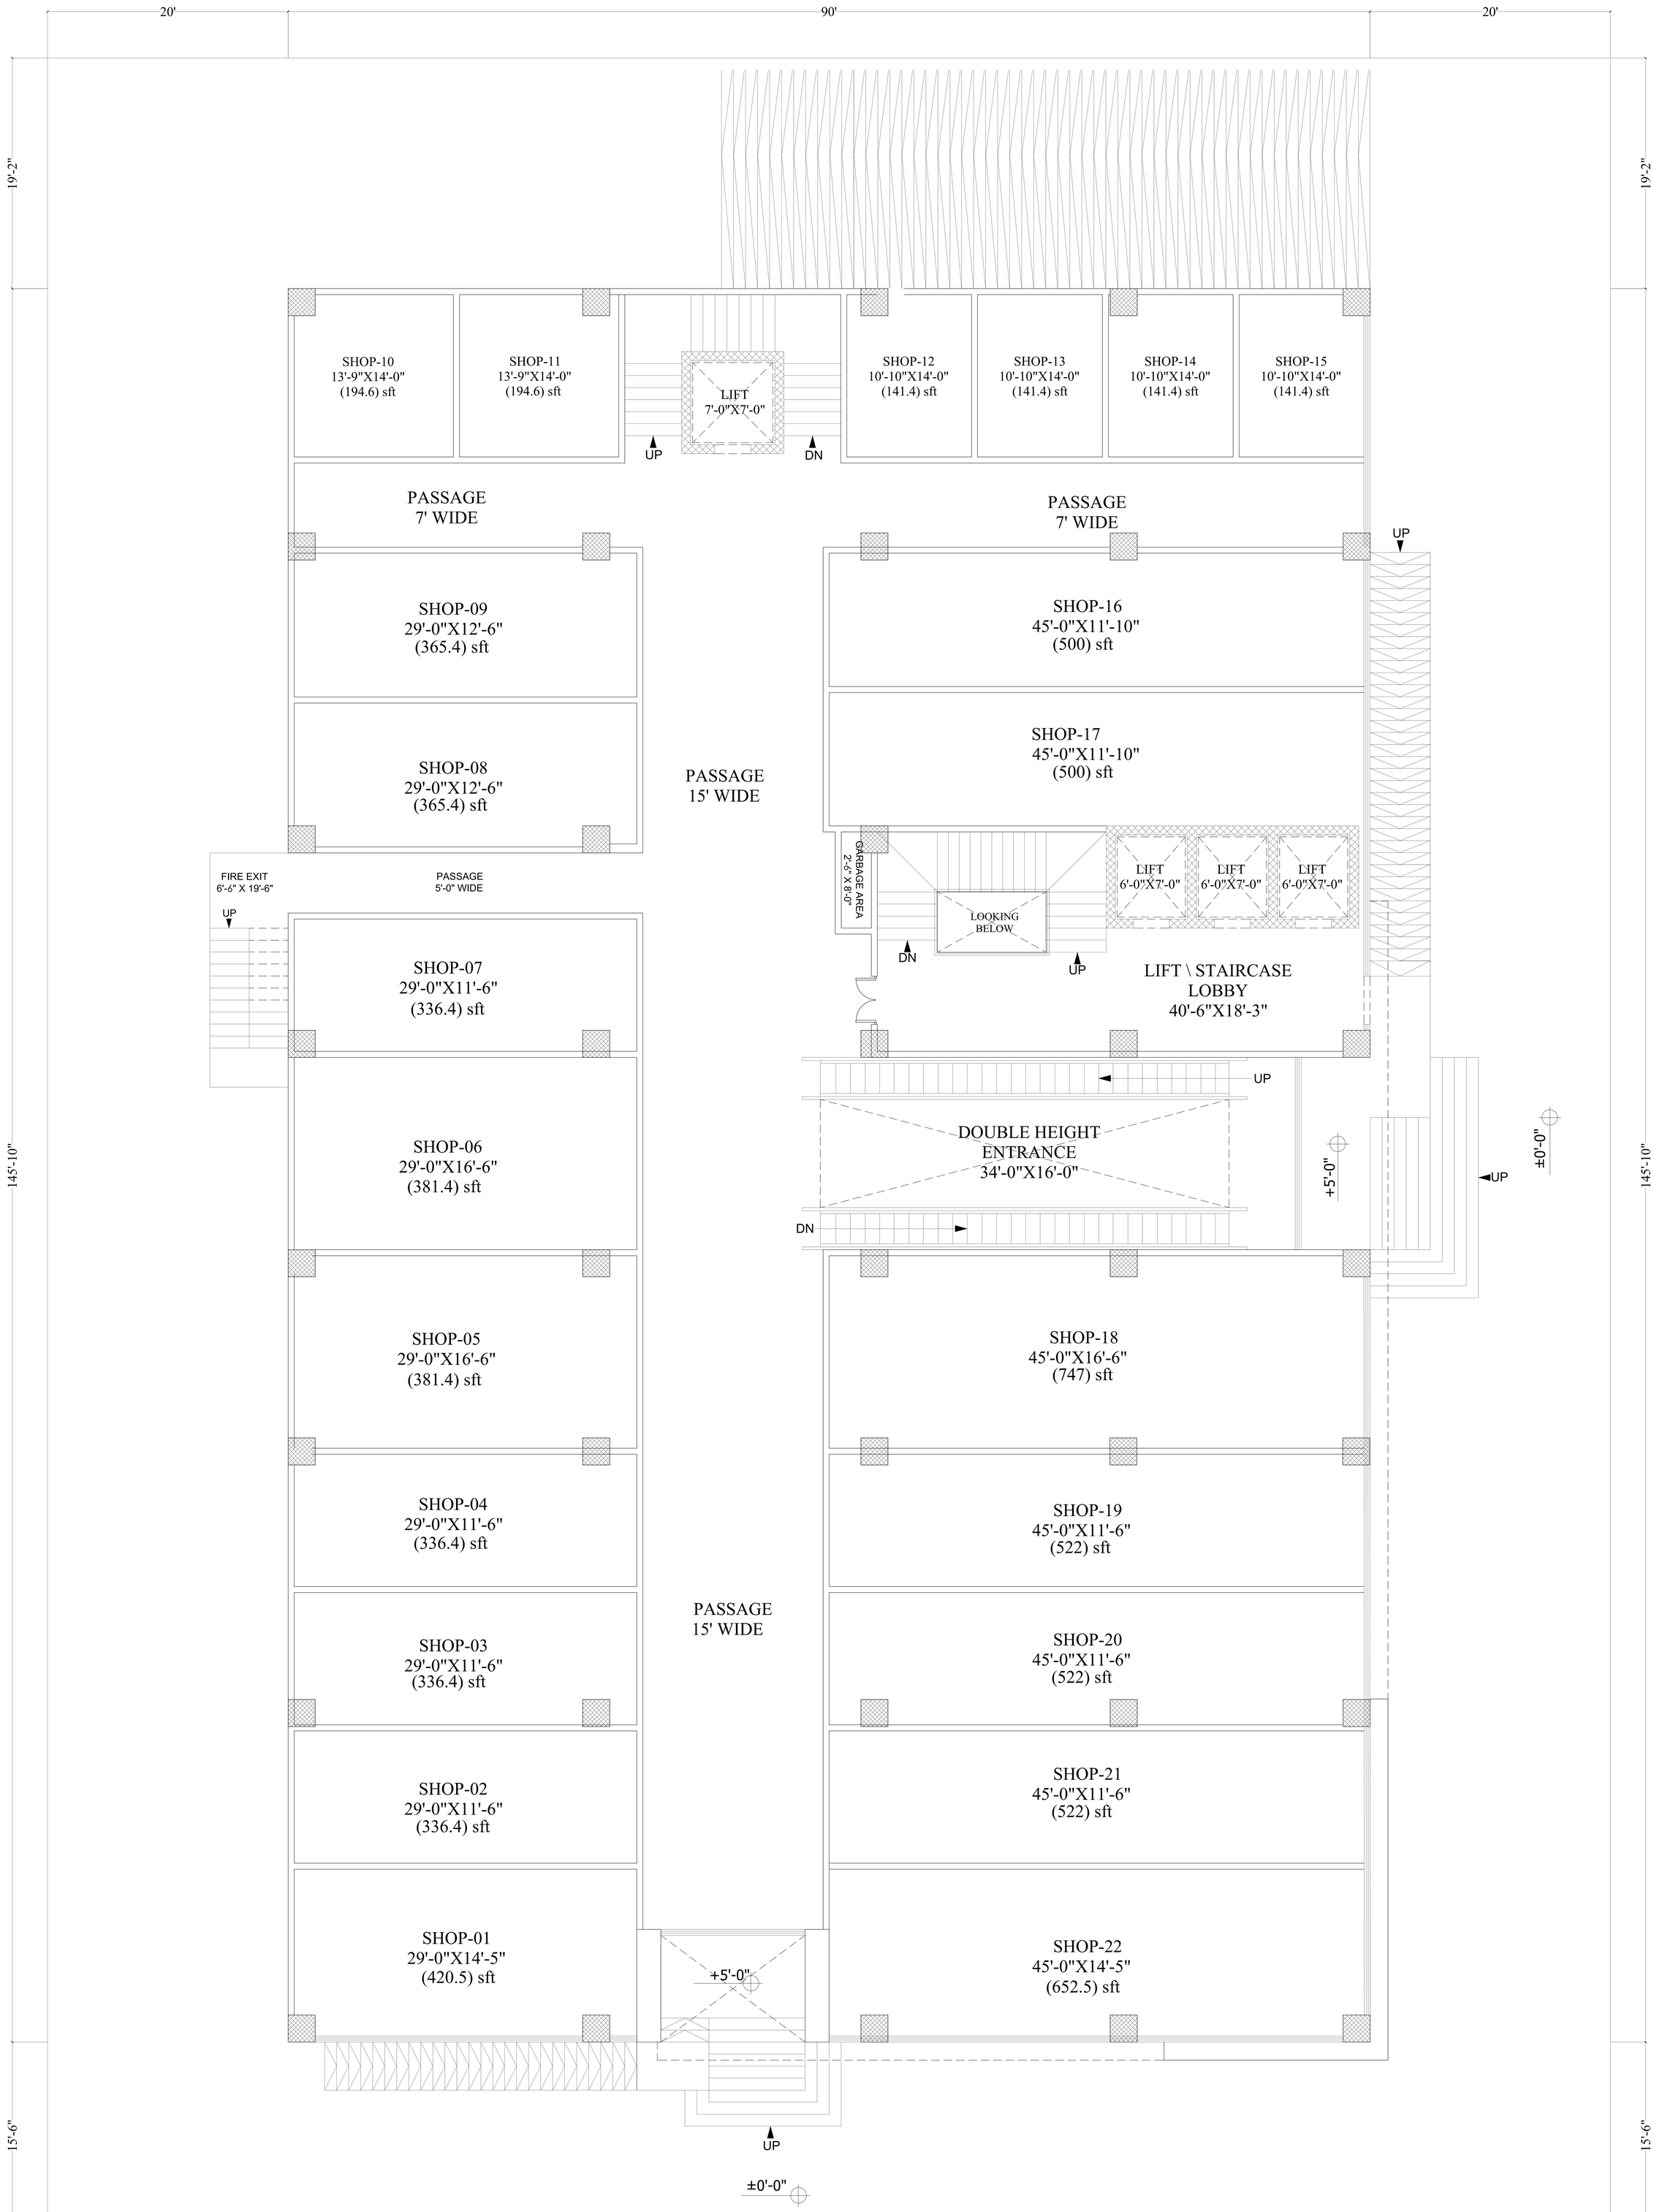

GROUND FLOOR PLAN

REV No.	DATE	REVISIONS

COPY RIGHT

All right reserved. No parts of this drawing may be circulated, reproductied, stored in retrival system, or transmitted, in any form, or by any means-electronic, mechanical, photocopying recording. or otherwise whithout the prior permission of **ILLUSTARCH STUDIO**

DRAWN	APPR.	DESIGN BY: ARCHITECT	FAKHAR KHAN
CHECK			
		DRAWN BY.	M.ZAIN SAEED
ARCHITECT STAMP..			

NOTE:

TITLE: GROUND FLOOR PLAN

TYPE OF DRAWING: ARCHITECTURAL

ISSUED FOR: CONSTRUCTION WORKING DRAWING

ILLUSTARCH

ADDRESS,
OFFICE NO #1 2ND FLOOR
HUZAIFA CENER I-8 MARKAZ
NEAR UBL BANK ISLAMABAD
Ph: 0347-7030009
0309-7030009
illustarch@gmail.com

PROJECT: R.S MALL AND APARTMENT

MAR-2026 | A-05 | REVISION 00

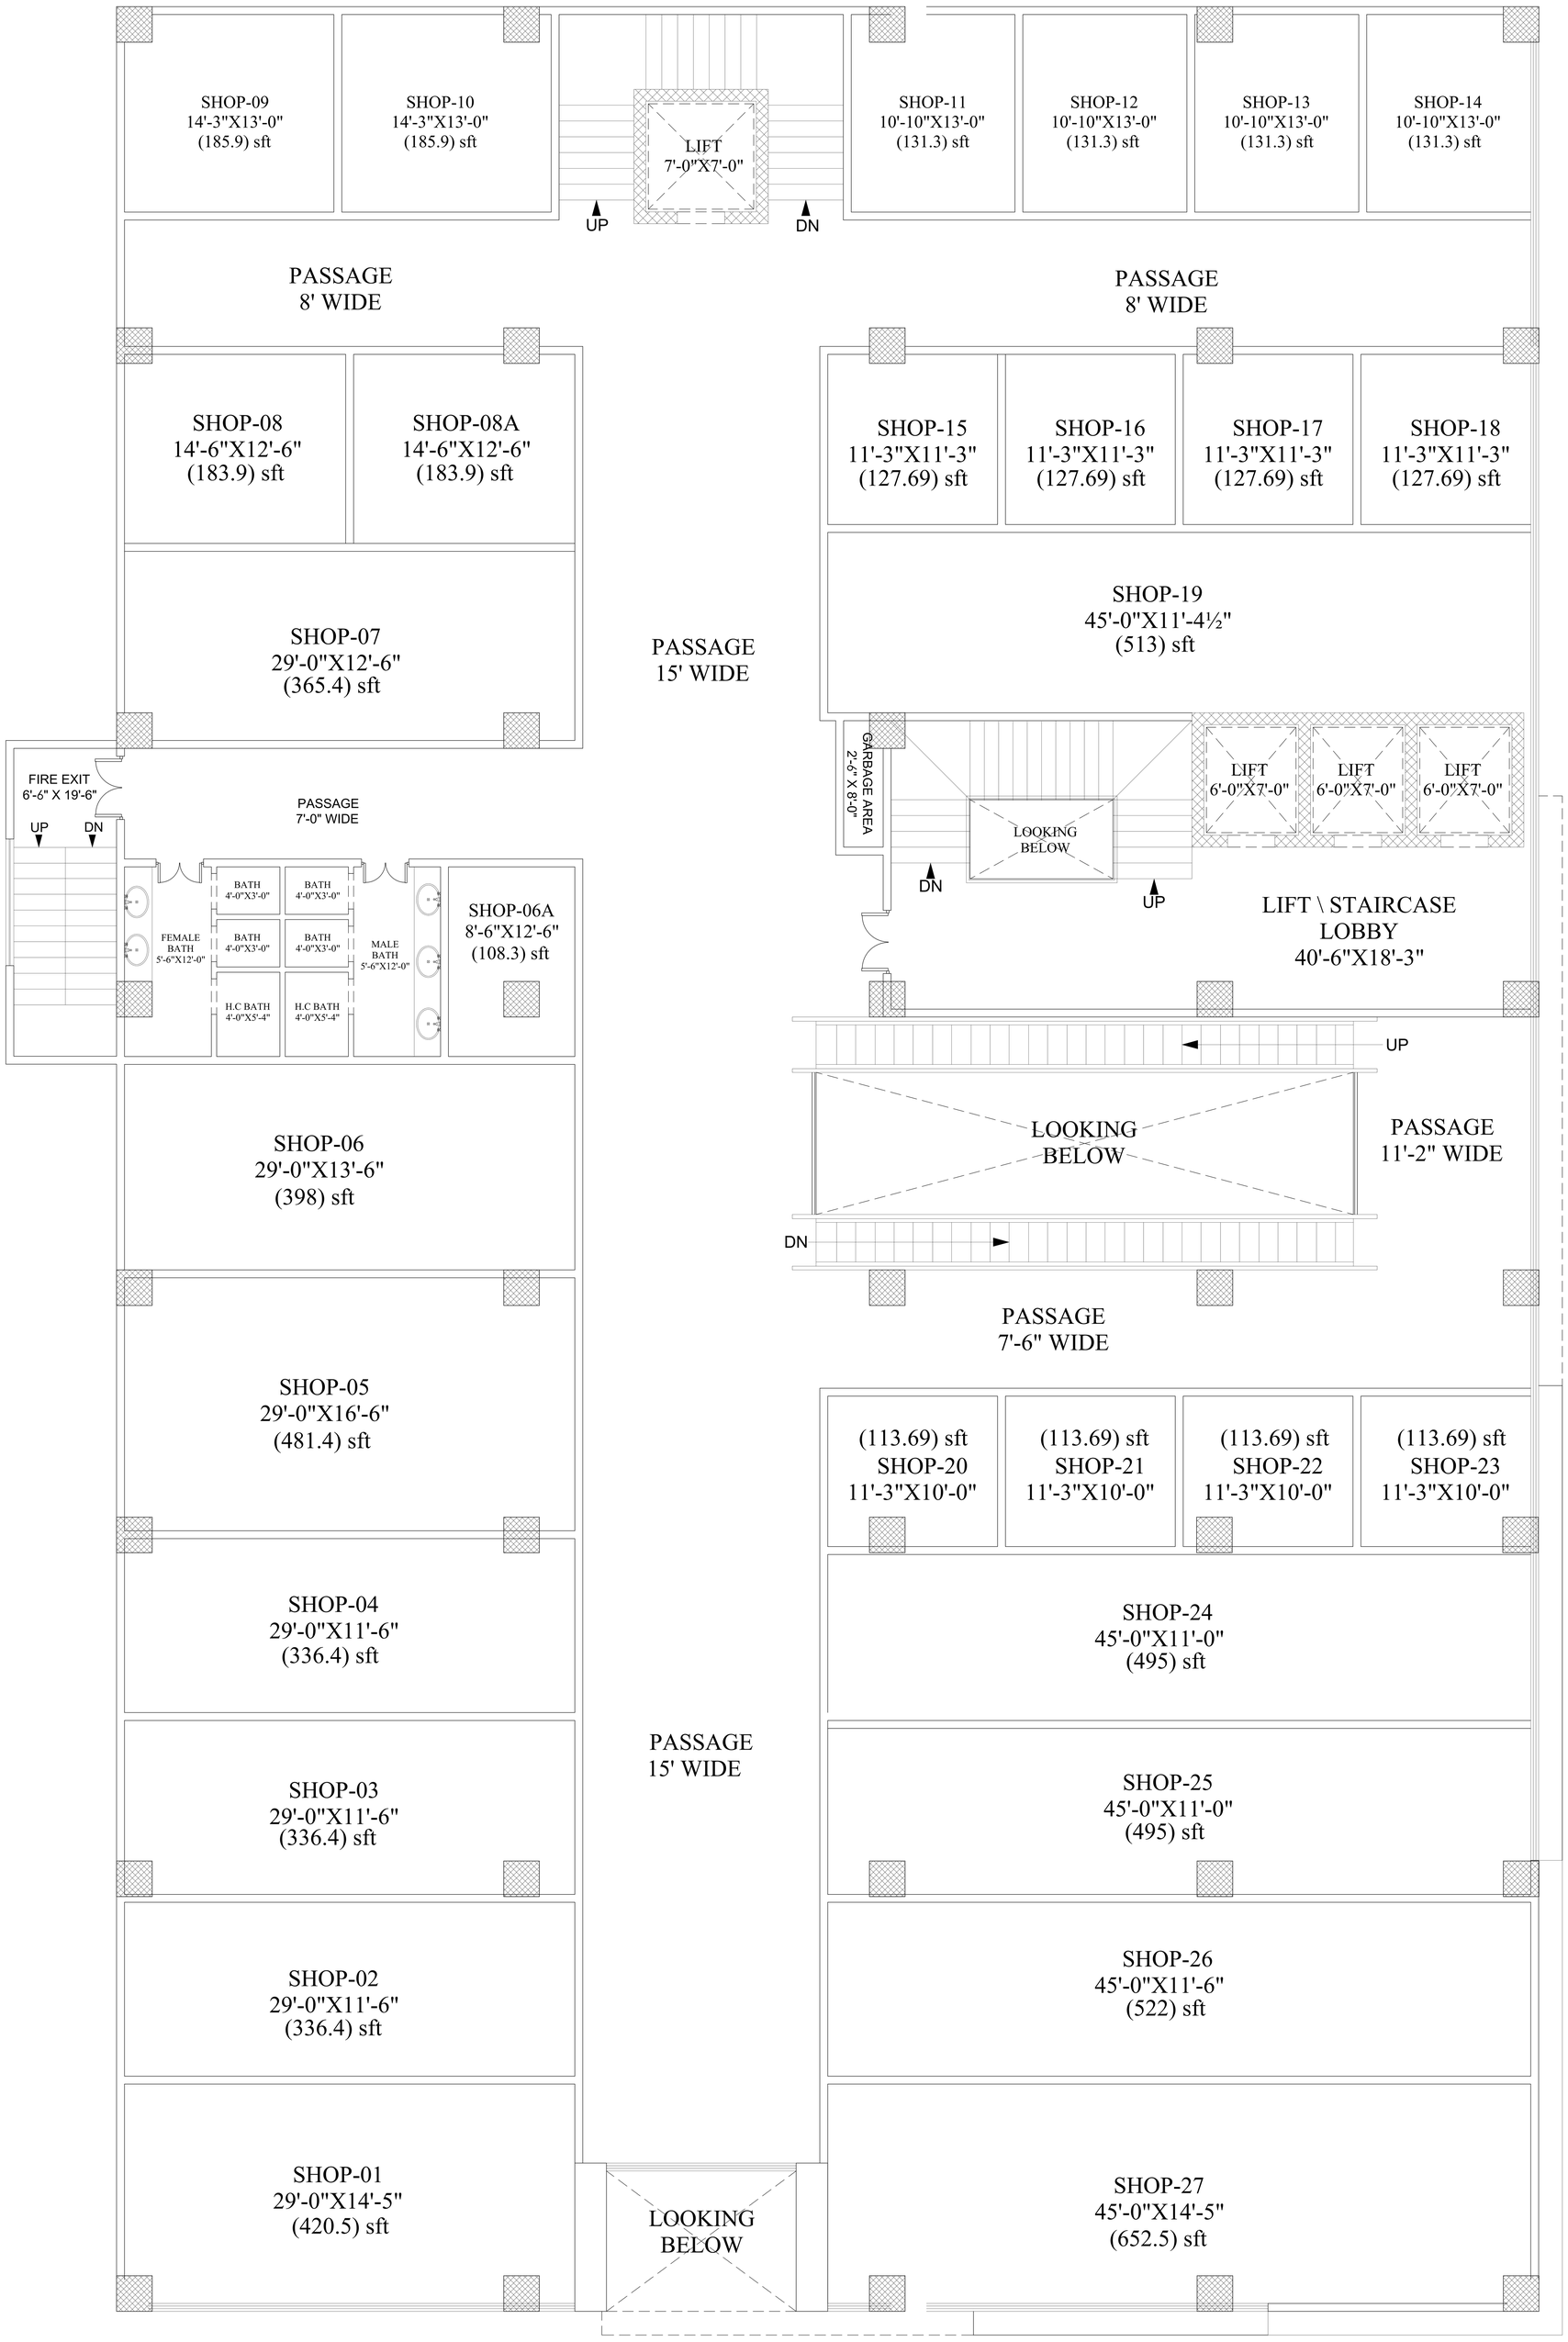

1st FLOOR PLAN

REV No.	DATE	REVISIONS

COPY RIGHT

All right reserved. No parts of this drawing may be circulated, reproductied, stored in retrival system, or transmitted, in any form, or by any means-electronic, mechanical, photocopying recording. or otherwise whithout the prior permission of **ILLUSTARCH STUDIO**

DRAWN	APPR.	DESIGN BY: ARCHITECT	FAKHAR KHAN
CHECK			
		DRAWN BY.	M.ZAIN SAEED
ARCHITECT STAMP..			

NOTE:

TITLE

1ST FLOOR PLAN

TYPE OF DRAWING	ISSUED FOR:
ARCHITECTURAL	CONSTRUCTION WORKING DRAWING

ILLUSTARCH

ADDRESS,
OFFICE NO #1 2ND FLOOR
HUZAIFA CENER I-8 MARKAZ
NEAR UBL BANK ISLAMABAD
Ph: 0347-7030009
0309-7030009
illustarch@gmail.com

PROJECT

R.S MALL AND APARTMENT

			REVISION
	MAR-2026	A-06	00

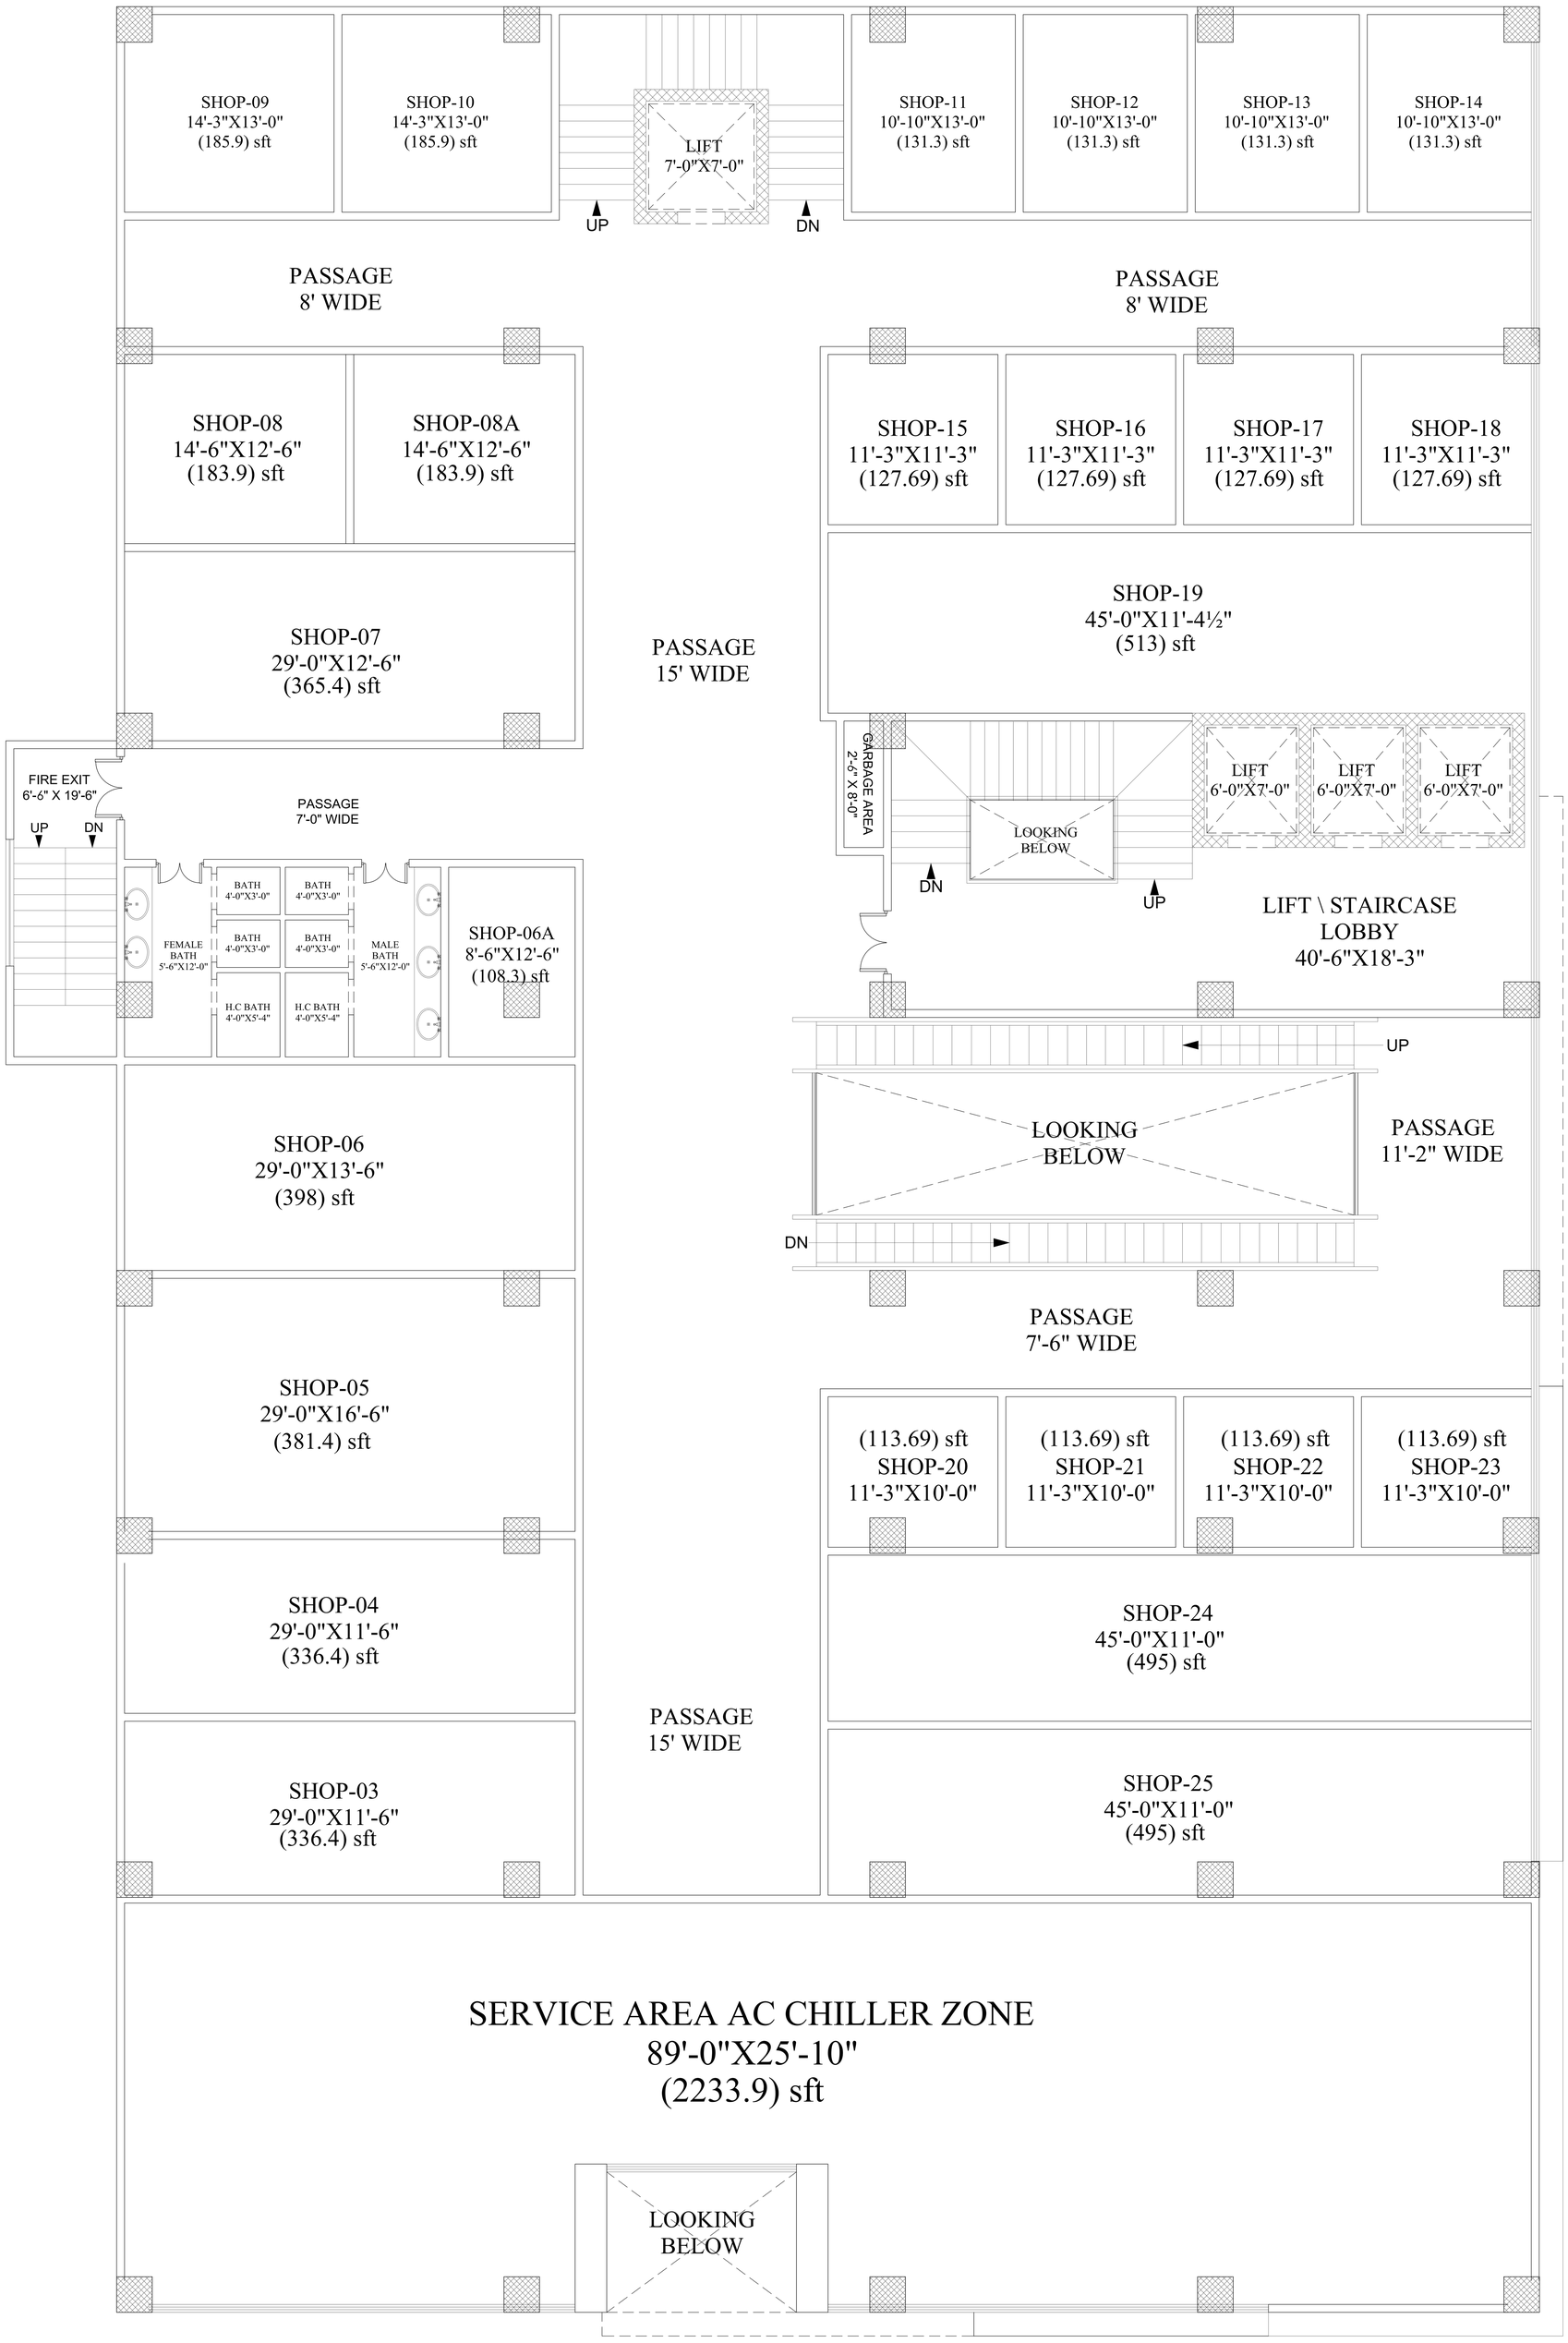

2nd FLOOR PLAN

REV No.	DATE	REVISIONS

COPY RIGHT

All right reserved. No parts of this drawing may be circulated, reproductied, stored in retrival system, or transmitted, in any form, or by any means-electronic, mechanical, photocopying recording. or otherwise whithout the prior permission of **ILLUSTARCH STUDIO**

DRAWN	APPR.	DESIGN BY: ARCHITECT	FAKHAR KHAN
CHECK			
		DRAWN BY.	M.ZAIN SAEED

ARCHITECT STAMP..

NOTE:

TITLE: 2ND FLOOR PLAN

TYPE OF DRAWING: ARCHITECTURAL

ISSUED FOR: CONSTRUCTION WORKING DRAWING

ILLUSTARCH

ADDRESS,
OFFICE NO #1 2ND FLOOR
HUZAIFA CENER I-8 MARKAZ
NEAR UBL BANK ISLAMABAD
Ph: 0347-7030009
0309-7030009
illustarch@gmail.com

PROJECT: R.S MALL AND APARTMENT

MAR-2026 | A-07 | REVISION 00

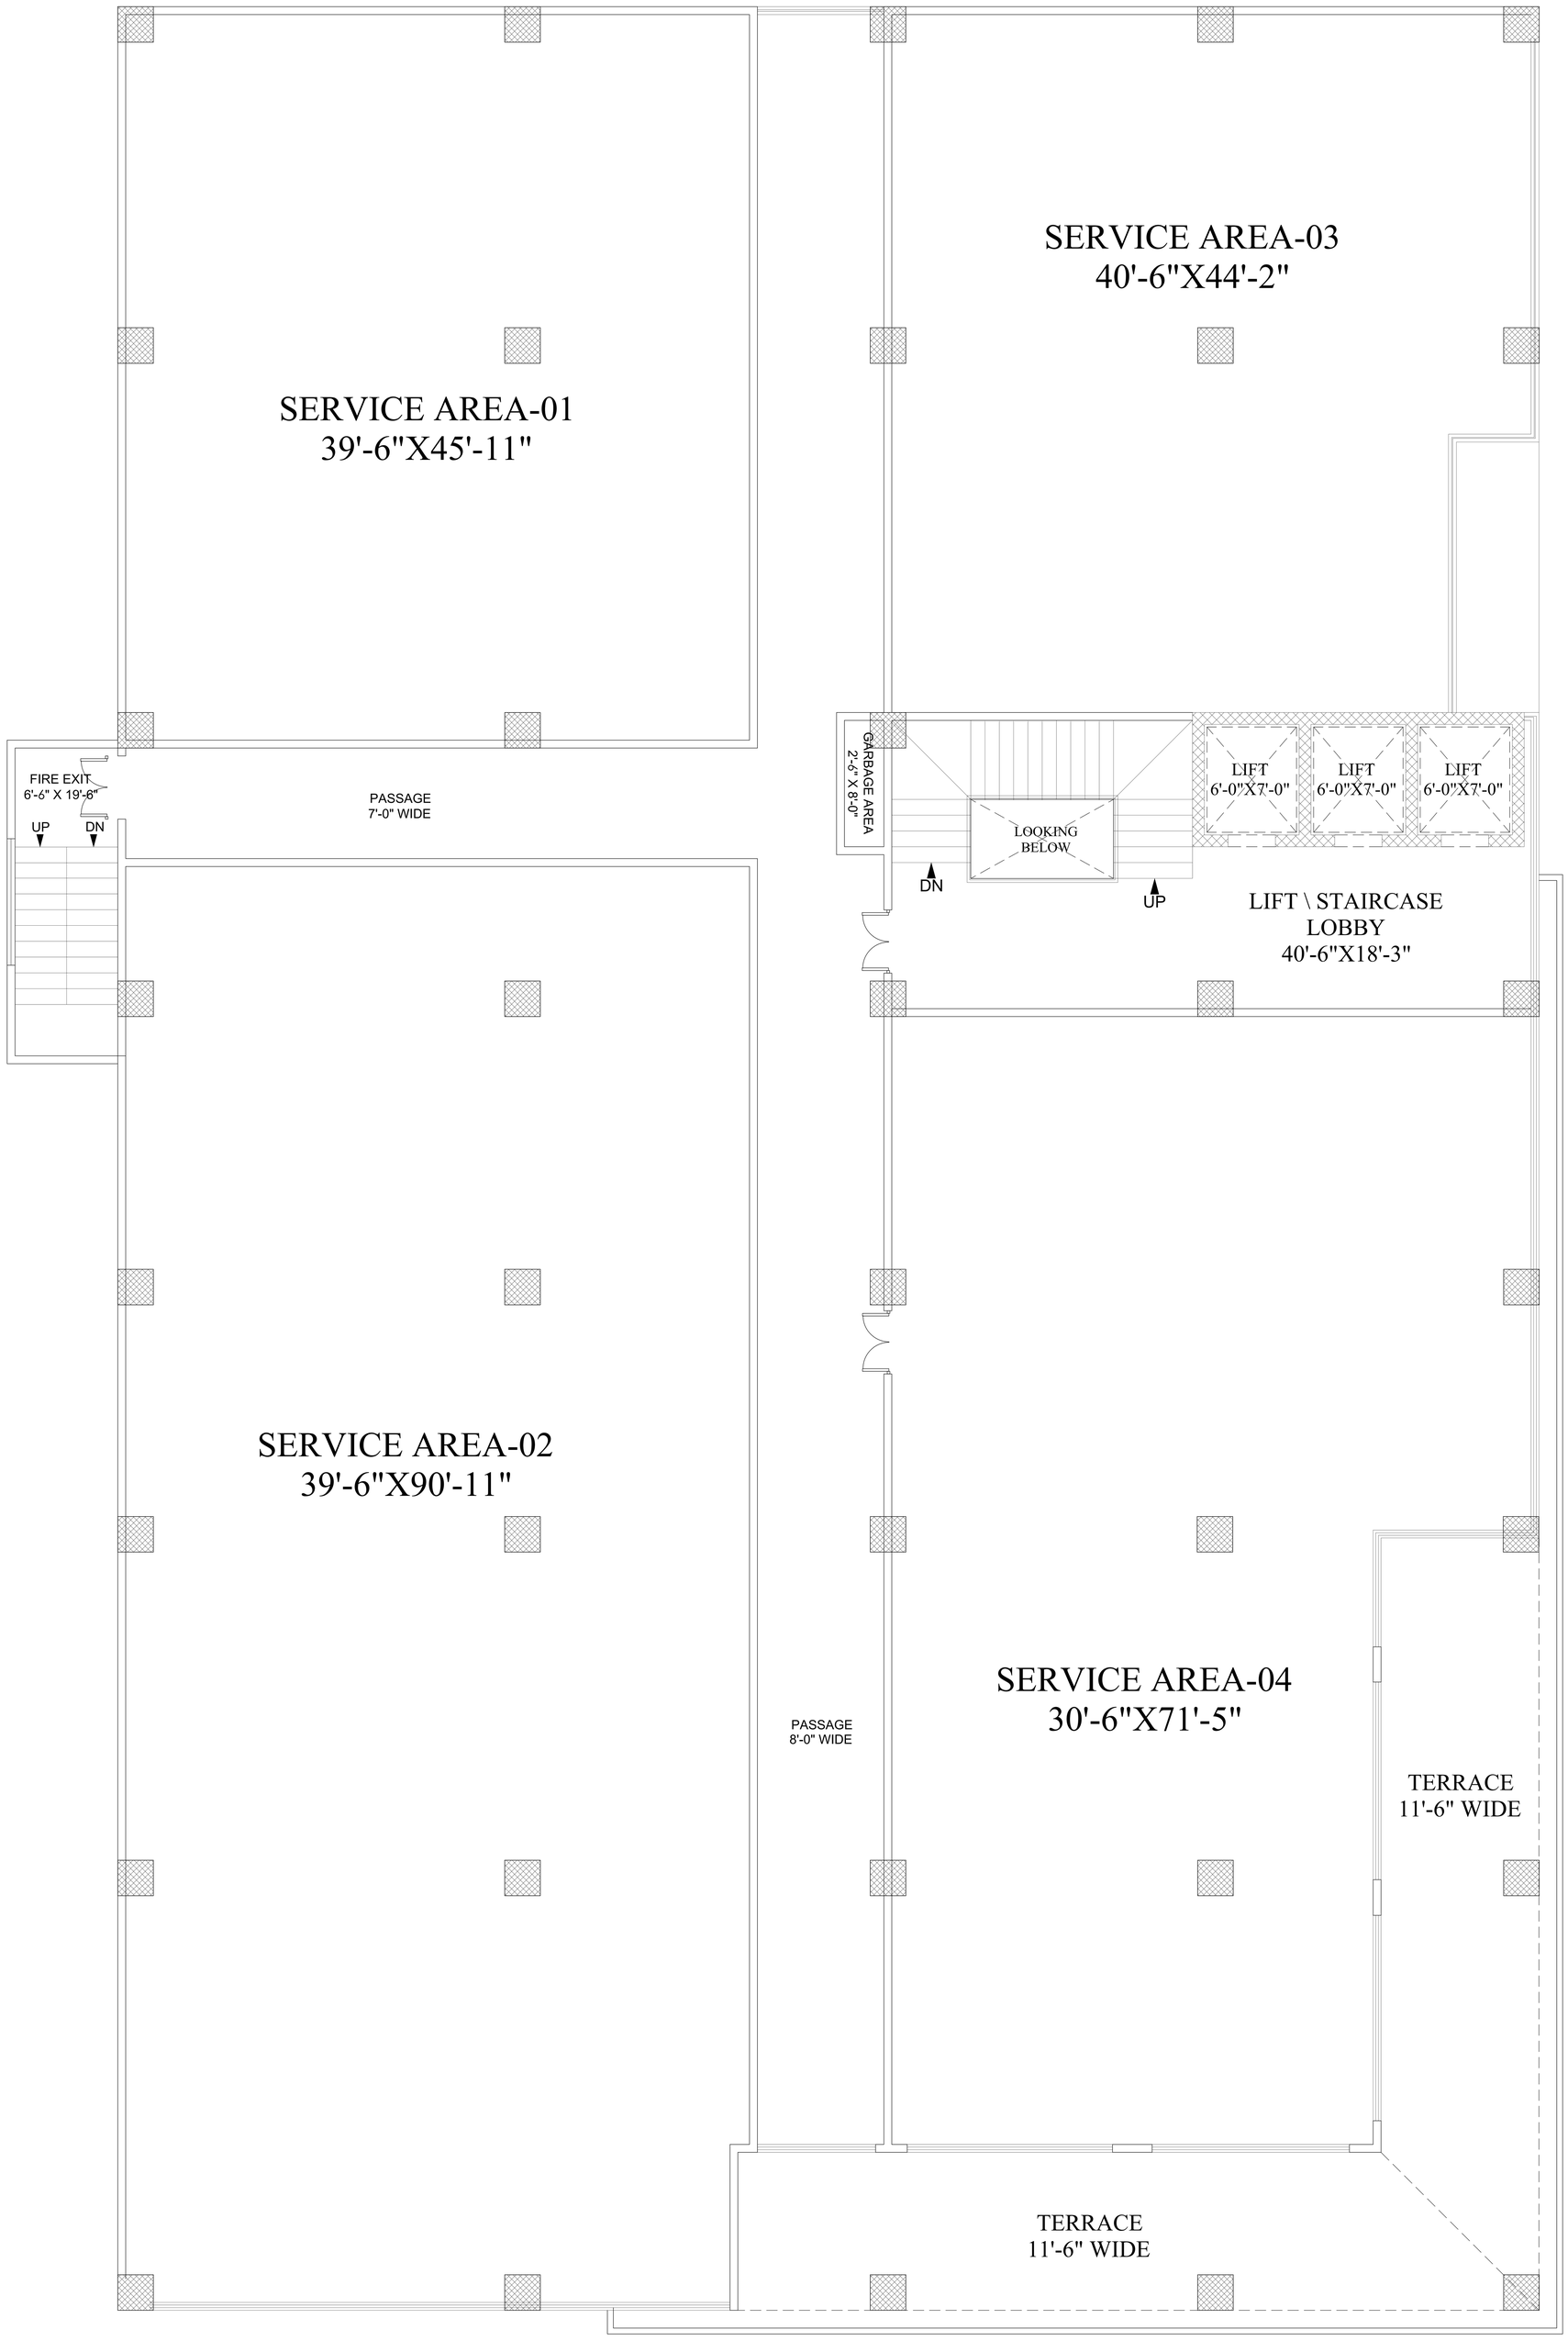

3rd FLOOR PLAN

REV No.	DATE	REVISIONS

COPY RIGHT

All right reserved. No parts of this drawing may be circulated, reproductied, stored in retrival system, or transmitted, in any form, or by any means-electronic, mechanical, photocopying recording. or otherwise whithout the prior permission of **ILLUSTARCH STUDIO**

DRAWN	APPR.	DESIGN BY: ARCHITECT	FAKHAR KHAN
CHECK			
		DRAWN BY.	M.ZAIN SAEED

ARCHITECT STAMP..

NOTE:

TITLE: 3RD FLOOR PLAN

TYPE OF DRAWING: ARCHITECTURAL

ISSUED FOR: CONSTRUCTION WORKING DRAWING

ILLUSTARCH

ADDRESS,
OFFICE NO #1 2ND FLOOR
HUZAIFA CENER I-8 MARKAZ
NEAR UBL BANK ISLAMABAD
Ph: 0347-7030009
0309-7030009
illustarch@gmail.com

PROJECT: R.S MALL AND APARTMENT

MAR-2026 | A-08 | REVISION 00

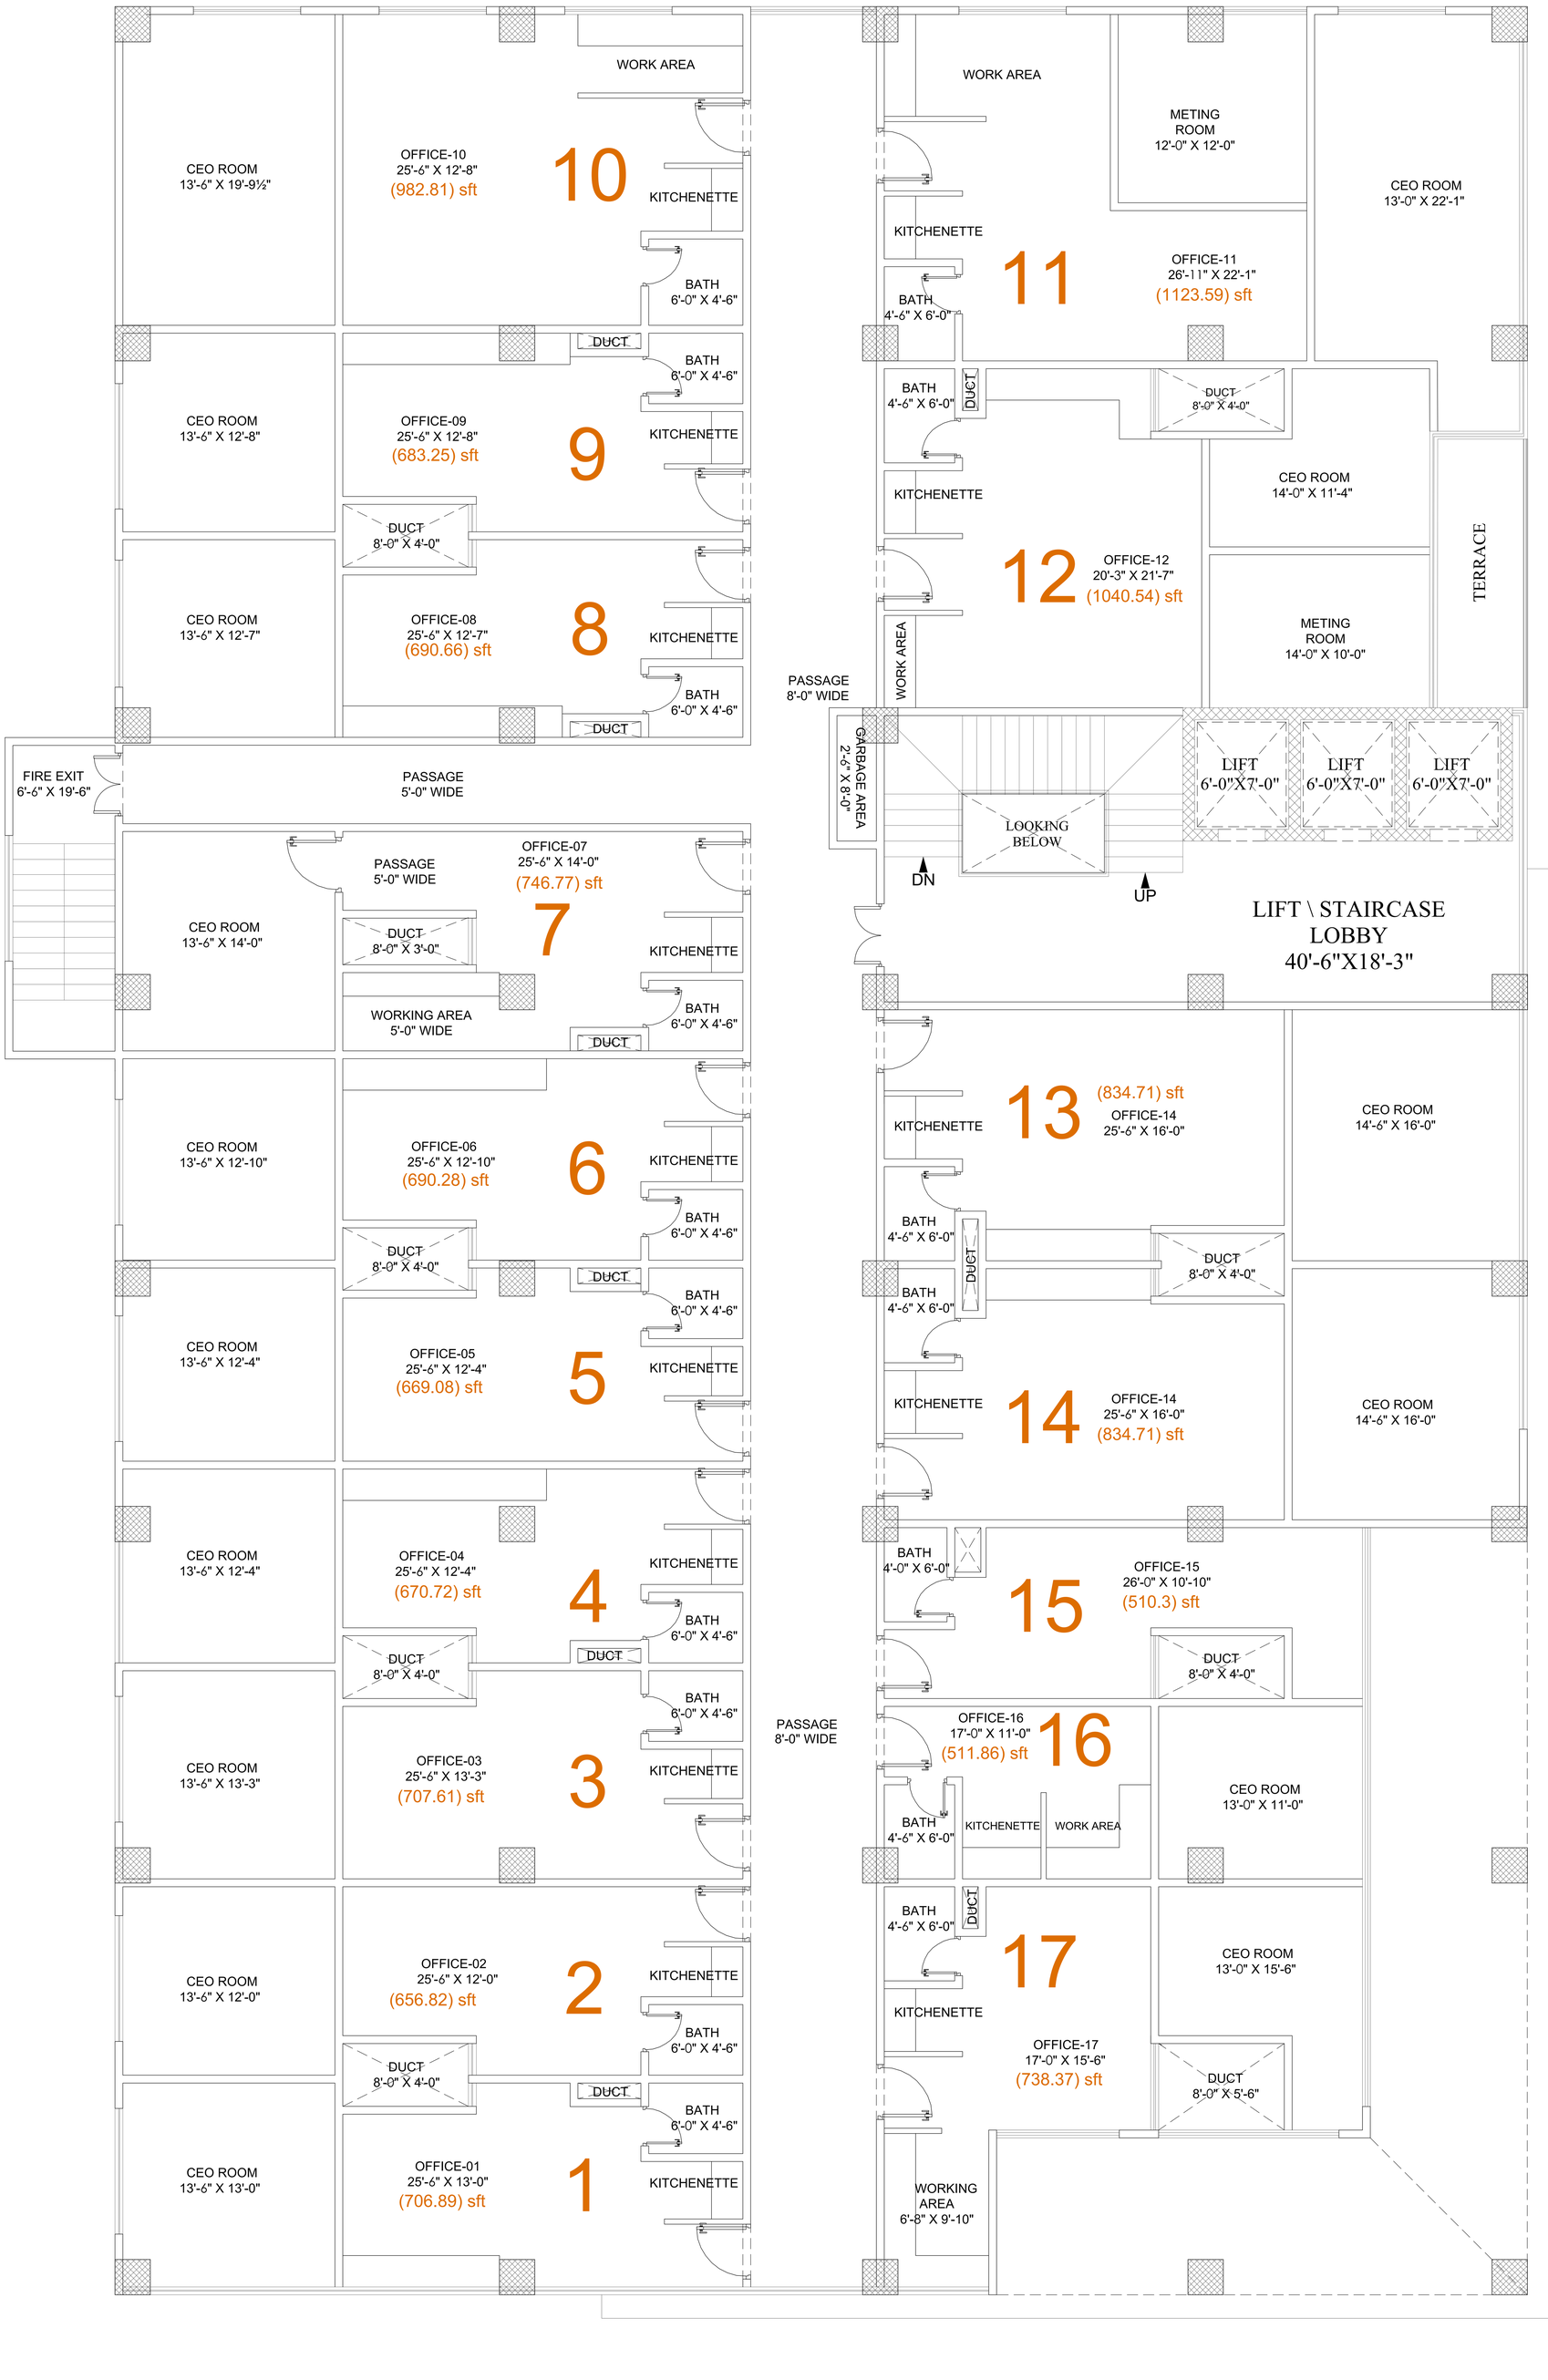

4th FLOOR PLAN

REV No.	DATE	REVISIONS

COPY RIGHT

All right reserved. No parts of this drawing may be circulated, reproductied, stored in retrival system, or transmitted, in any form, or by any means-electronic, mechanical, photocopying recording. or otherwise whithout the prior permission of **ILLUSTARCH STUDIO**

DRAWN	APPR.	DESIGN BY: ARCHITECT	FAKHAR KHAN
CHECK			
		DRAWN BY.	M.ZAIN SAEED

ARCHITECT STAMP..

NOTE:

TITLE: 4TH FLOOR PLAN

TYPE OF DRAWING: ARCHITECTURAL

ISSUED FOR: CONSTRUCTION WORKING DRAWING

ILLUSTARCH

ADDRESS,
OFFICE NO #1 2ND FLOOR
HUZAIFA CENER I-8 MARKAZ
NEAR UBL BANK ISLAMABAD
Ph: 0347-7030009
0309-7030009
illustarch@gmail.com

PROJECT: R.S MALL AND APARTMENT

MAR-2026 | A-09 | REVISION 00

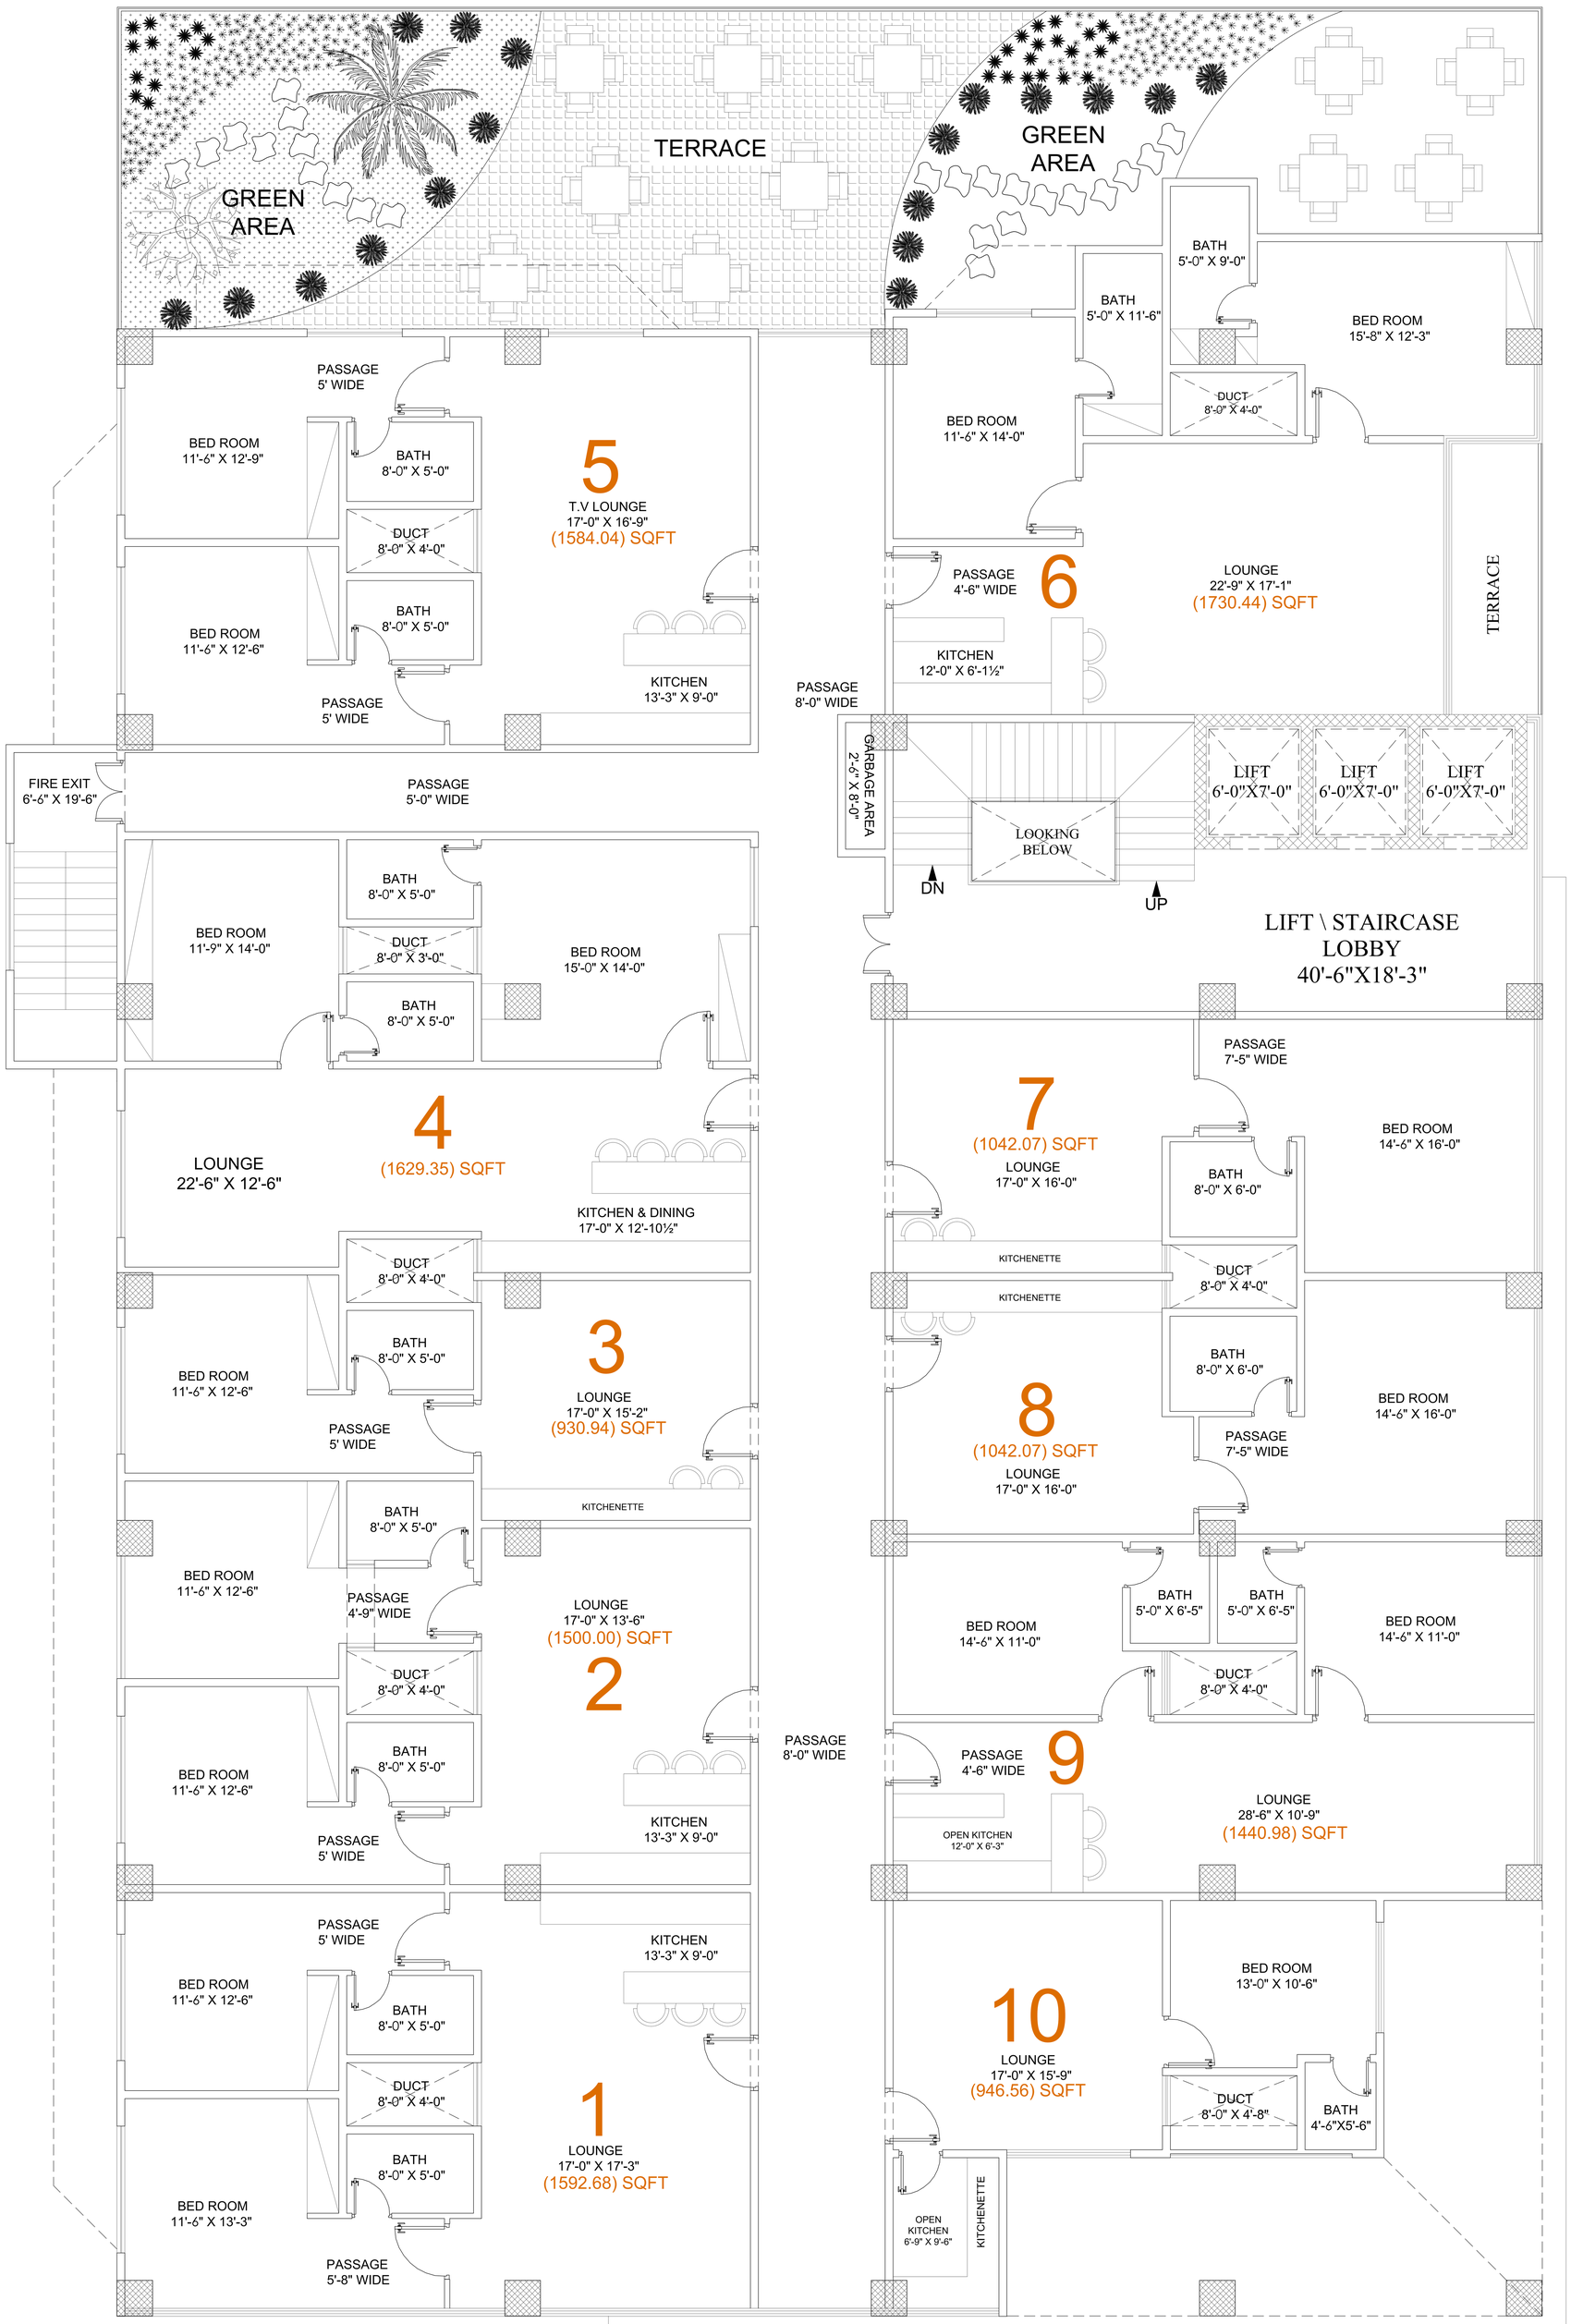

5th FLOOR PLAN

REV No.	DATE	REVISIONS

COPY RIGHT

All right reserved. No parts of this drawing may be circulated, reproductied, stored in retrival system, or transmitted, in any form, or by any means-electronic, mechanical, photocopying recording. or otherwise whithout the prior permission of **ILLUSTARCH STUDIO**

DRAWN	APPR.	DESIGN BY: ARCHITECT	FAKHAR KHAN
CHECK		DRAWN BY.	M.ZAIN SAEED

ARCHITECT STAMP..

NOTE:

TITLE: 5TH FLOOR PLAN

TYPE OF DRAWING: ARCHITECTURAL

ISSUED FOR: CONSTRUCTION WORKING DRAWING

ILLUSTARCH

ADDRESS,
OFFICE NO #1 2ND FLOOR
HUZAIFA CENER I-8 MARKAZ
NEAR UBL BANK ISLAMABAD
Ph: 0347-7030009
0309-7030009
illustarch@gmail.com

PROJECT: R.S MALL AND APARTMENT

MAR-2026 | A-10 | REVISION 00

6th FLOOR PLAN

REV No.	DATE	REVISIONS

COPY RIGHT

All right reserved. No parts of this drawing may be circulated, reproductied, stored in retrival system, or transmitted, in any form, or by any means-electronic, mechanical, photocopying recording. or otherwise whithout the prior permission of **ILLUSTARCH STUDIO**

DRAWN	APPR.	DESIGN BY: ARCHITECT	FAKHAR KHAN
CHECK			
		DRAWN BY.	M.ZAIN SAEED

ARCHITECT STAMP..

NOTE:

TITLE: 6TH FLOOR PLAN

TYPE OF DRAWING: ARCHITECTURAL

ISSUED FOR: CONSTRUCTION WORKING DRAWING

ILLUSTARCH

ADDRESS,
OFFICE NO #1 2ND FLOOR
HUZAIFA CENER I-8 MARKAZ
NEAR UBL BANK ISLAMABAD
Ph: 0347-7030009
0309-7030009
illustarch@gmail.com

PROJECT: R.S MALL AND APARTMENT

MAR-2026 | A-11 | REVISION 00

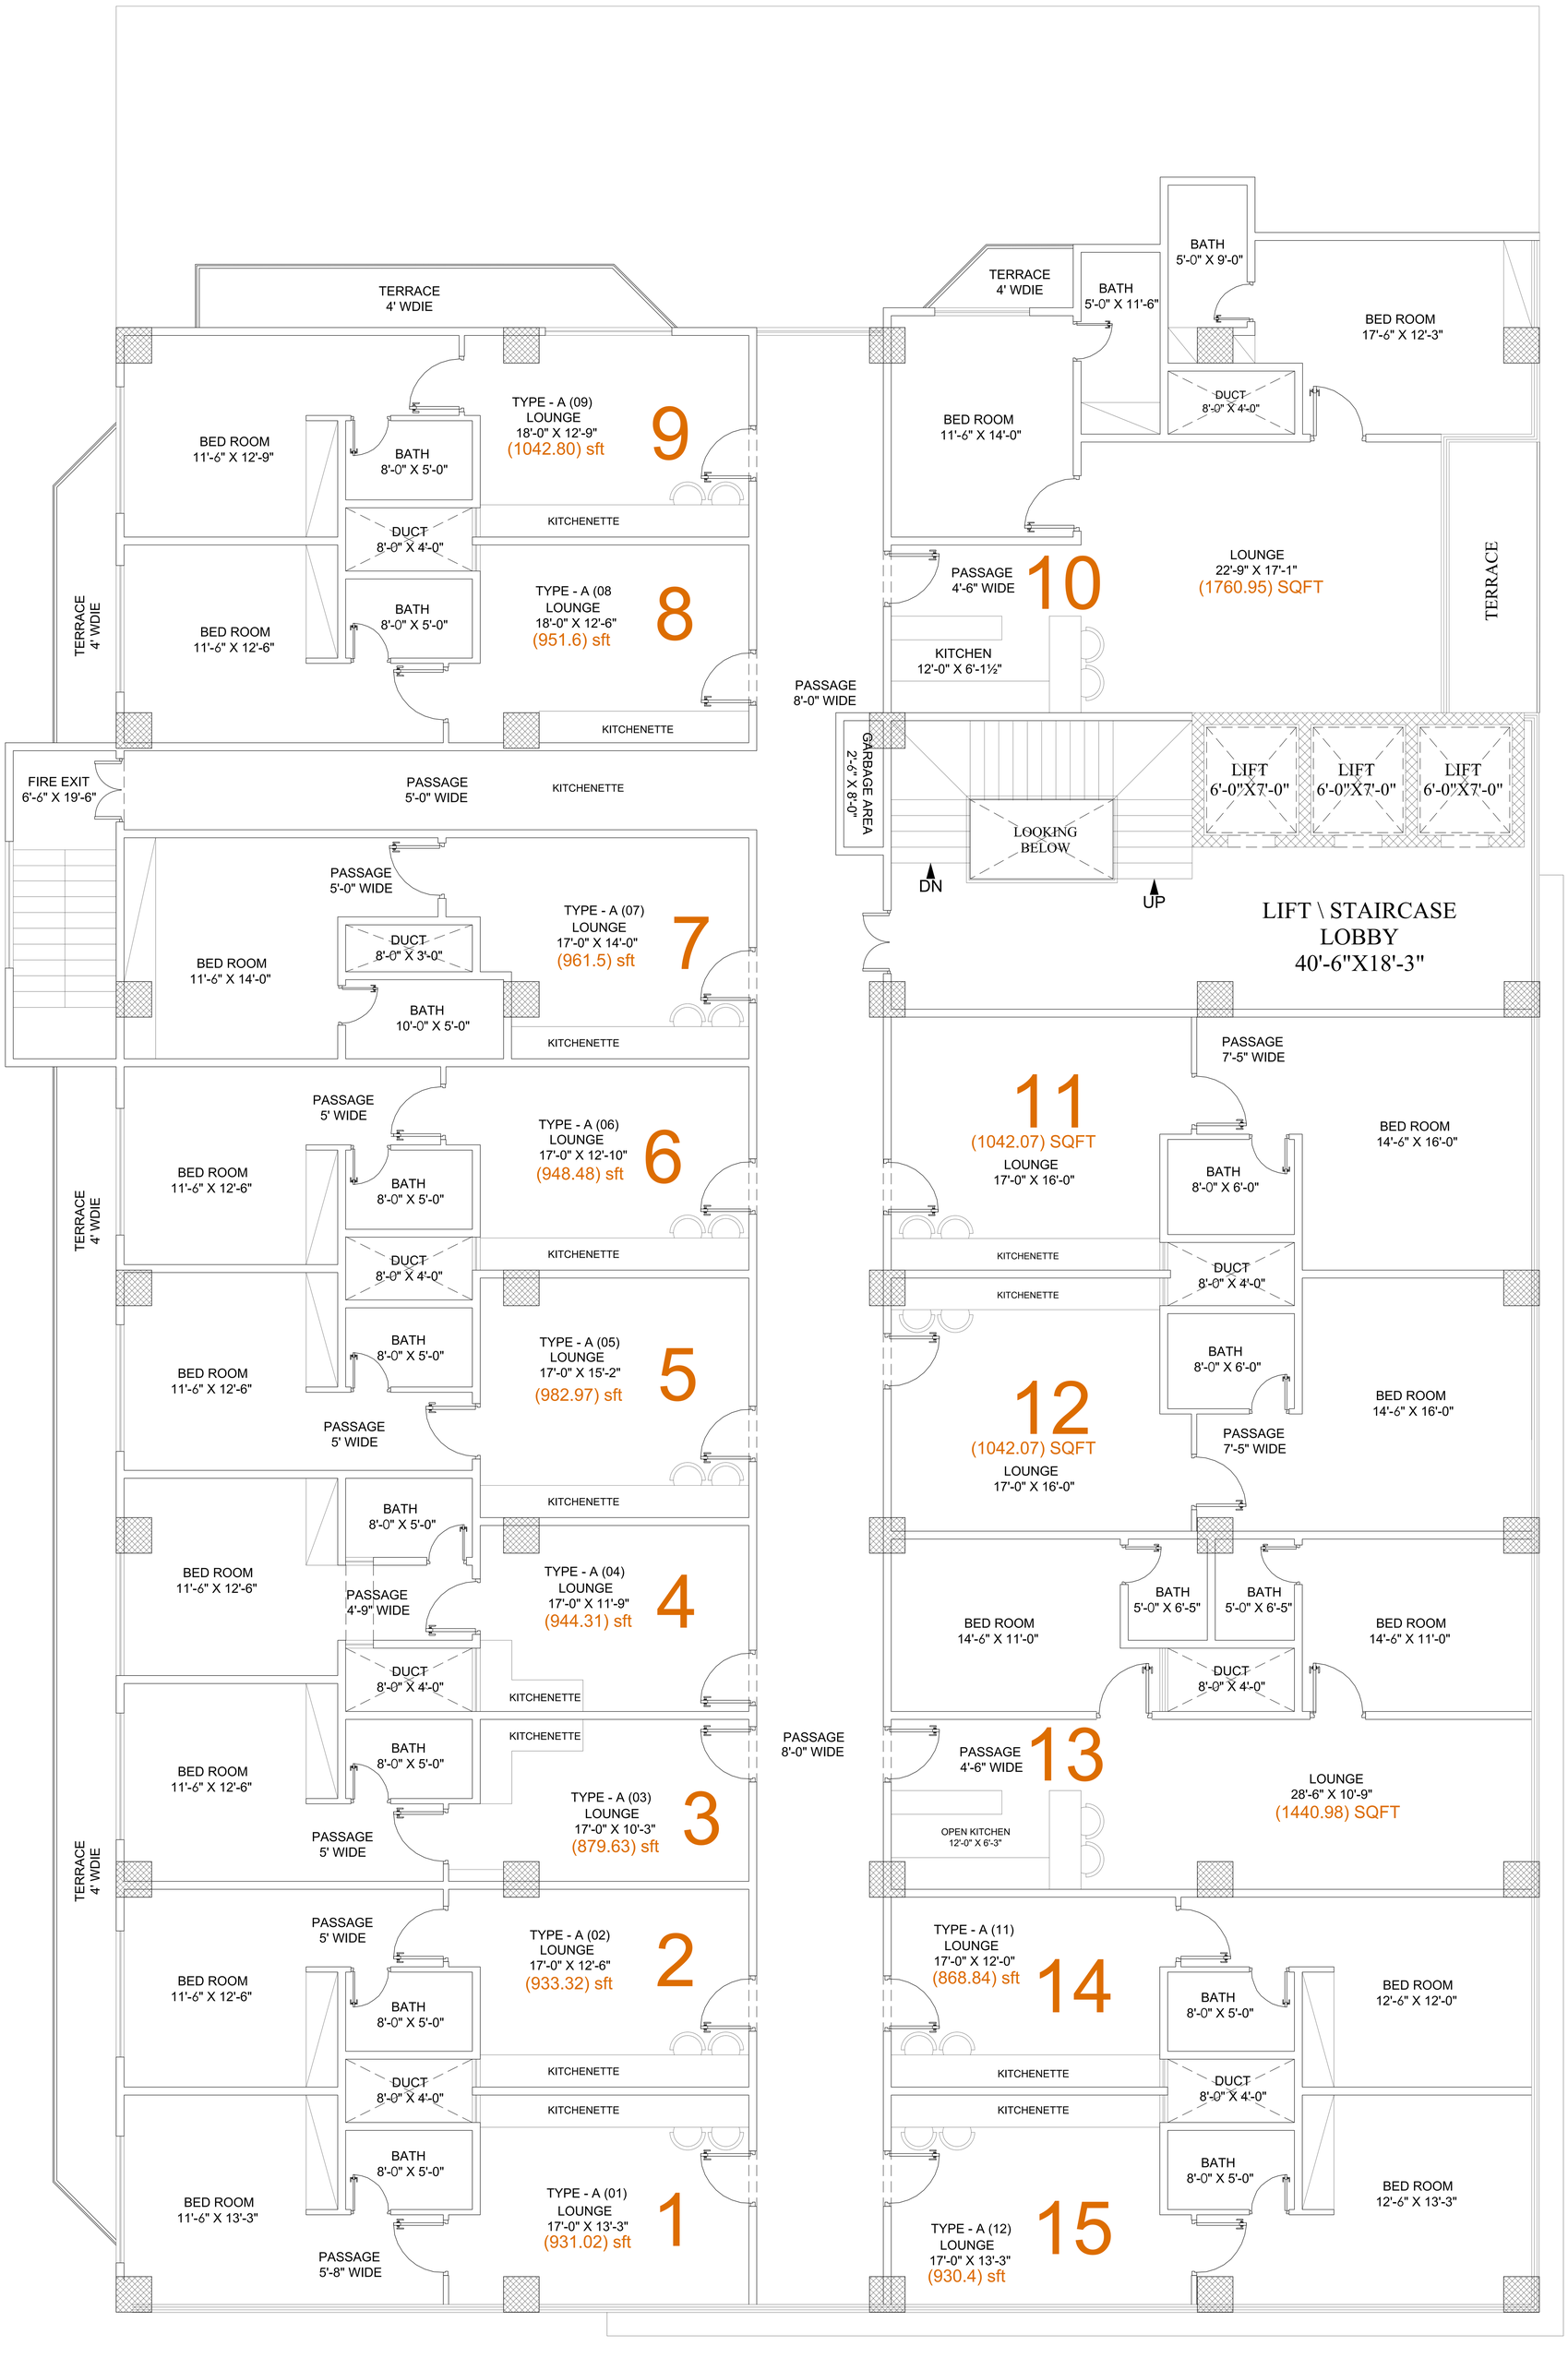

7th FLOOR PLAN

REV No.	DATE	REVISIONS

COPY RIGHT

All right reserved. No parts of this drawing may be circulated, reproductied, stored in retrival system, or transmitted, in any form, or by any means-electronic, mechanical, photocopying recording. or otherwise whithout the prior permission of **ILLUSTARCH STUDIO**

DRAWN	APPR.	DESIGN BY: ARCHITECT	FAKHAR KHAN
CHECK			
		DRAWN BY.	M.ZAIN SAEED
ARCHITECT STAMP..			

NOTE:

TITLE: 7TH FLOOR PLAN

TYPE OF DRAWING: ARCHITECTURAL

ISSUED FOR: CONSTRUCTION WORKING DRAWING

ILLUSTARCH

ADDRESS,
OFFICE NO #1 2ND FLOOR
HUZAIFA CENER I-8 MARKAZ
NEAR UBL BANK ISLAMABAD
Ph: 0347-7030009
0309-7030009
illustarch@gmail.com

PROJECT: R.S MALL AND APARTMENT

MAR-2026 | A-12 | REVISION 00

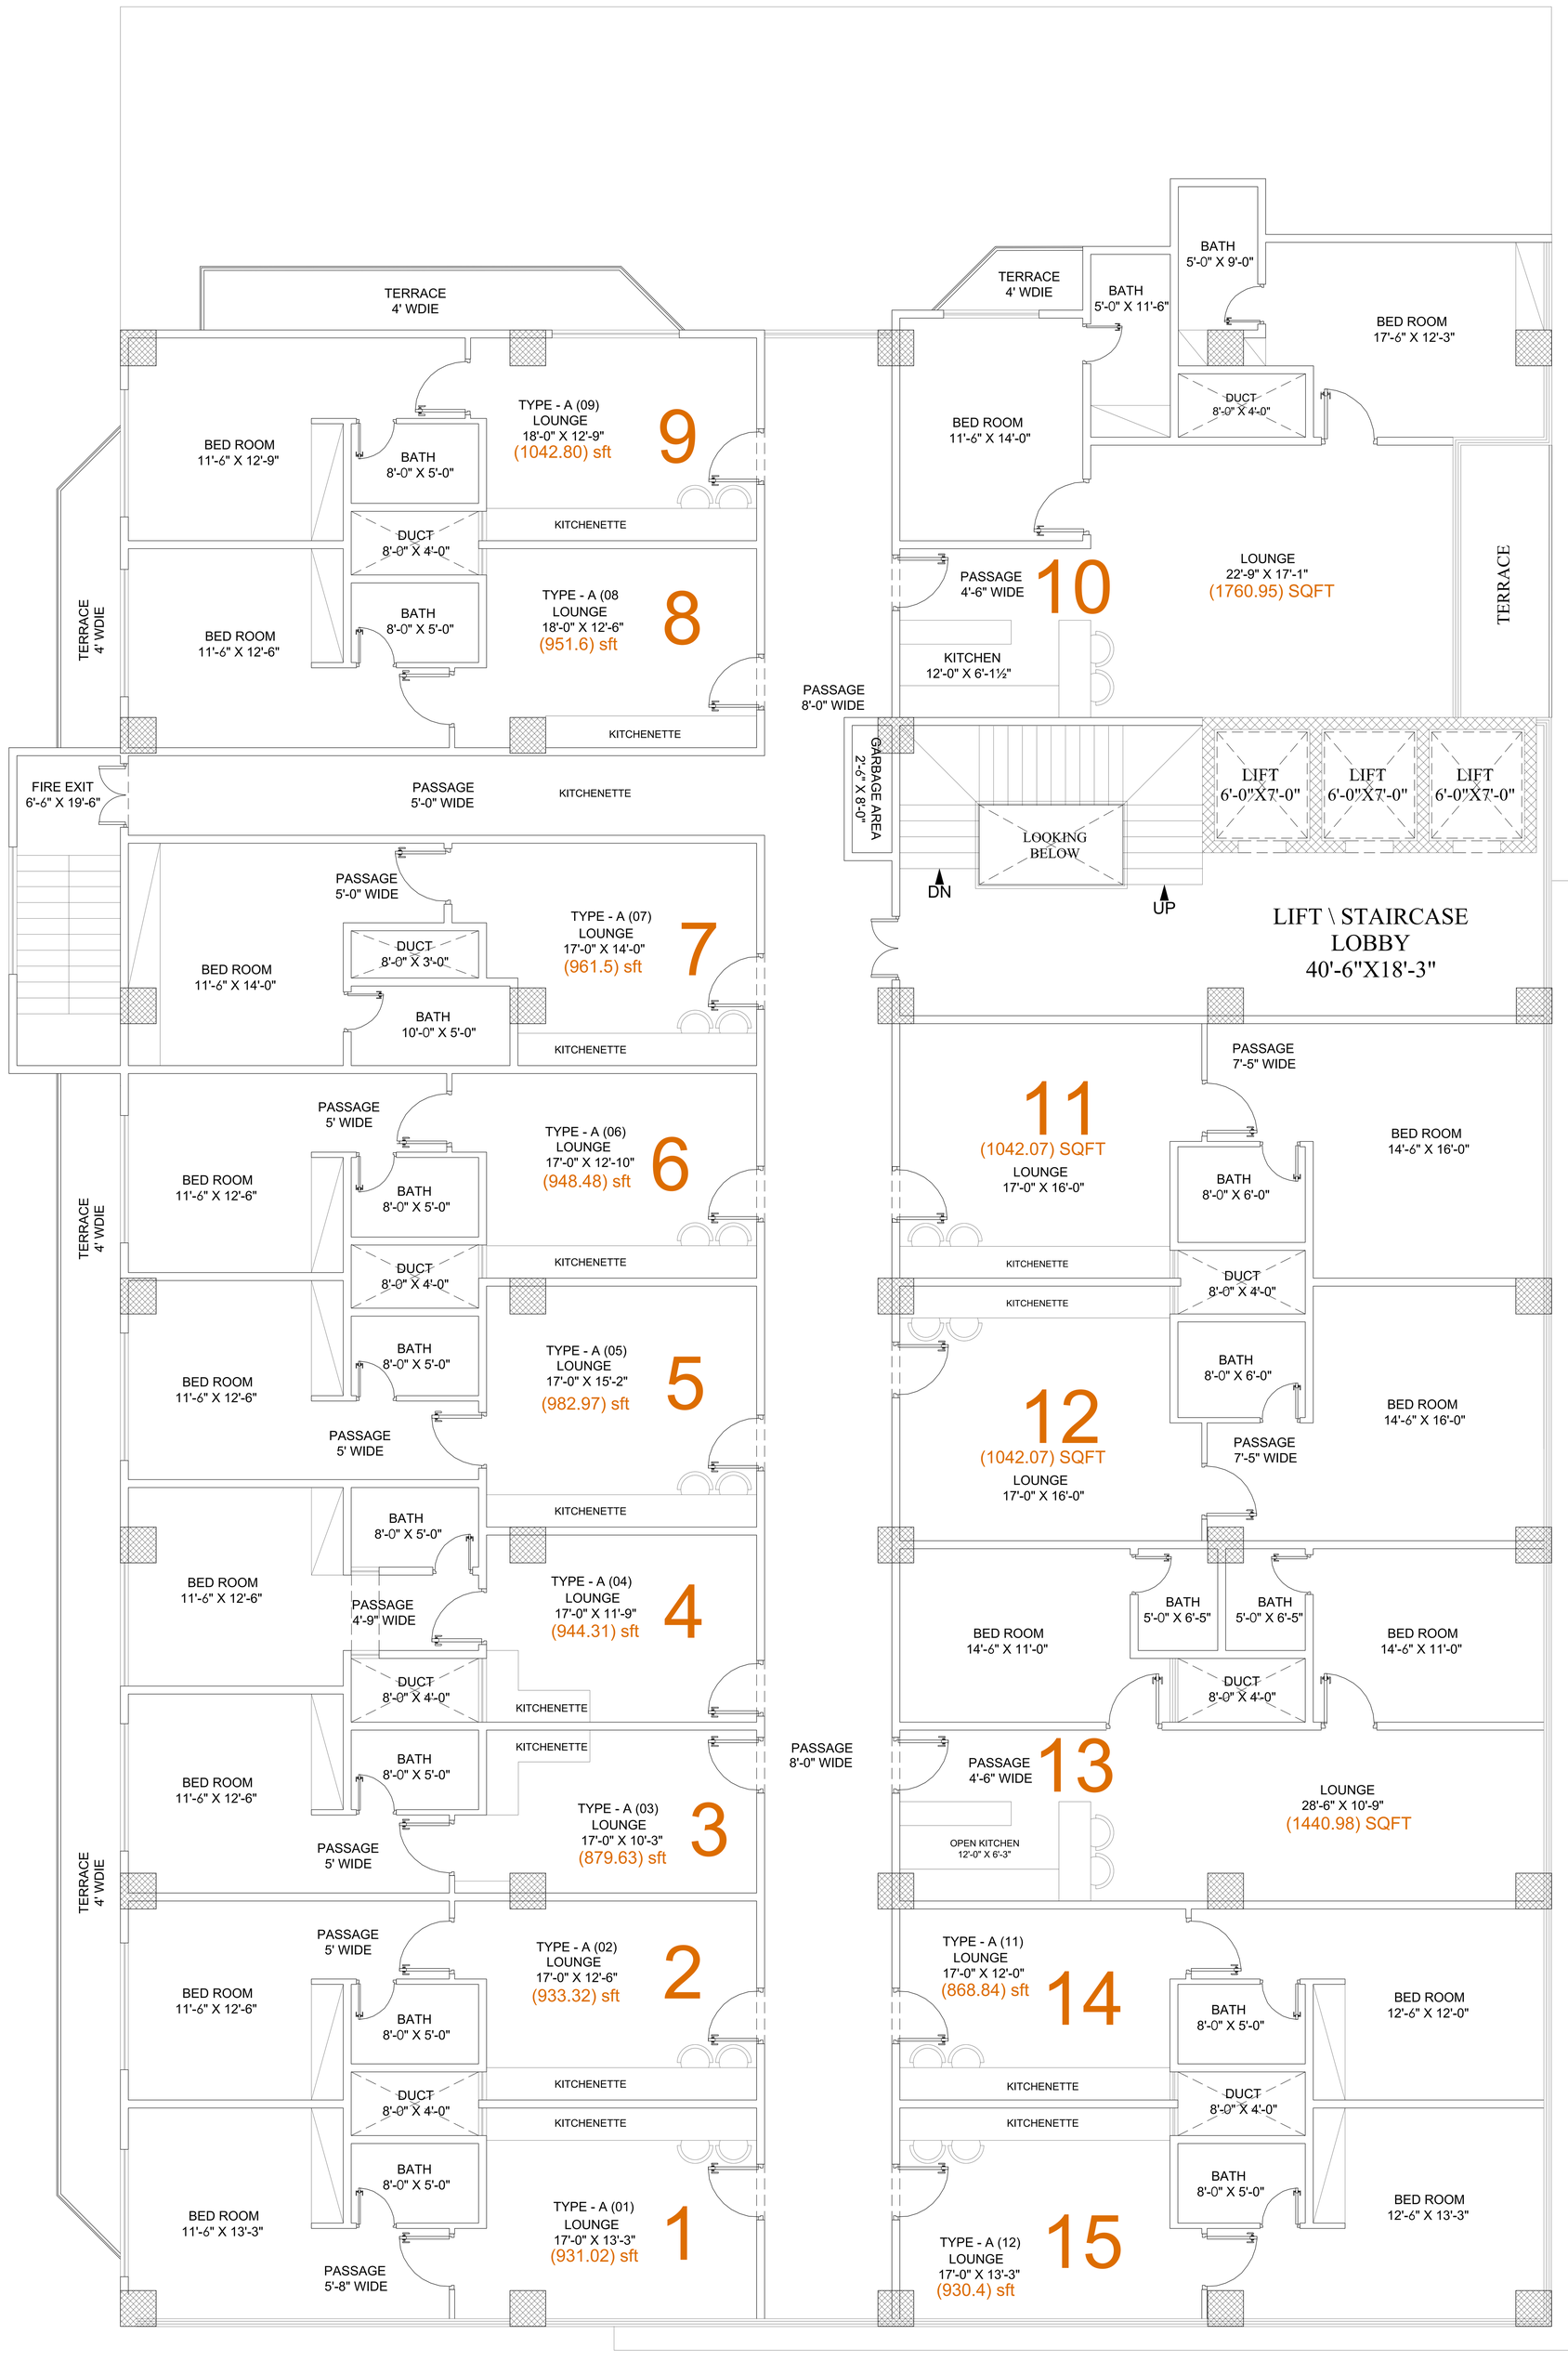

8th FLOOR PLAN

REV No.	DATE	REVISIONS

COPY RIGHT

All right reserved. No parts of this drawing may be circulated, reproductied, stored in retrival system, or transmitted, in any form, or by any means-electronic, mechanical, photocopying recording. or otherwise whithout the prior permission of **ILLUSTARCH STUDIO**

DRAWN	APPR.	DESIGN BY: ARCHITECT	FAKHAR KHAN
CHECK			
		DRAWN BY.	M.ZAIN SAEED

ARCHITECT STAMP..

NOTE:

TITLE: 8TH FLOOR PLAN

TYPE OF DRAWING: ARCHITECTURAL

ISSUED FOR: CONSTRUCTION WORKING DRAWING

ILLUSTARCH

ADDRESS,
OFFICE NO #1 2ND FLOOR
HUZAIFA CENER I-8 MARKAZ
NEAR UBL BANK ISLAMABAD
Ph: 0347-7030009
0309-7030009
illustarch@gmail.com

PROJECT: R.S MALL AND APARTMENT

MAR-2026 | A-13 | REVISION 00

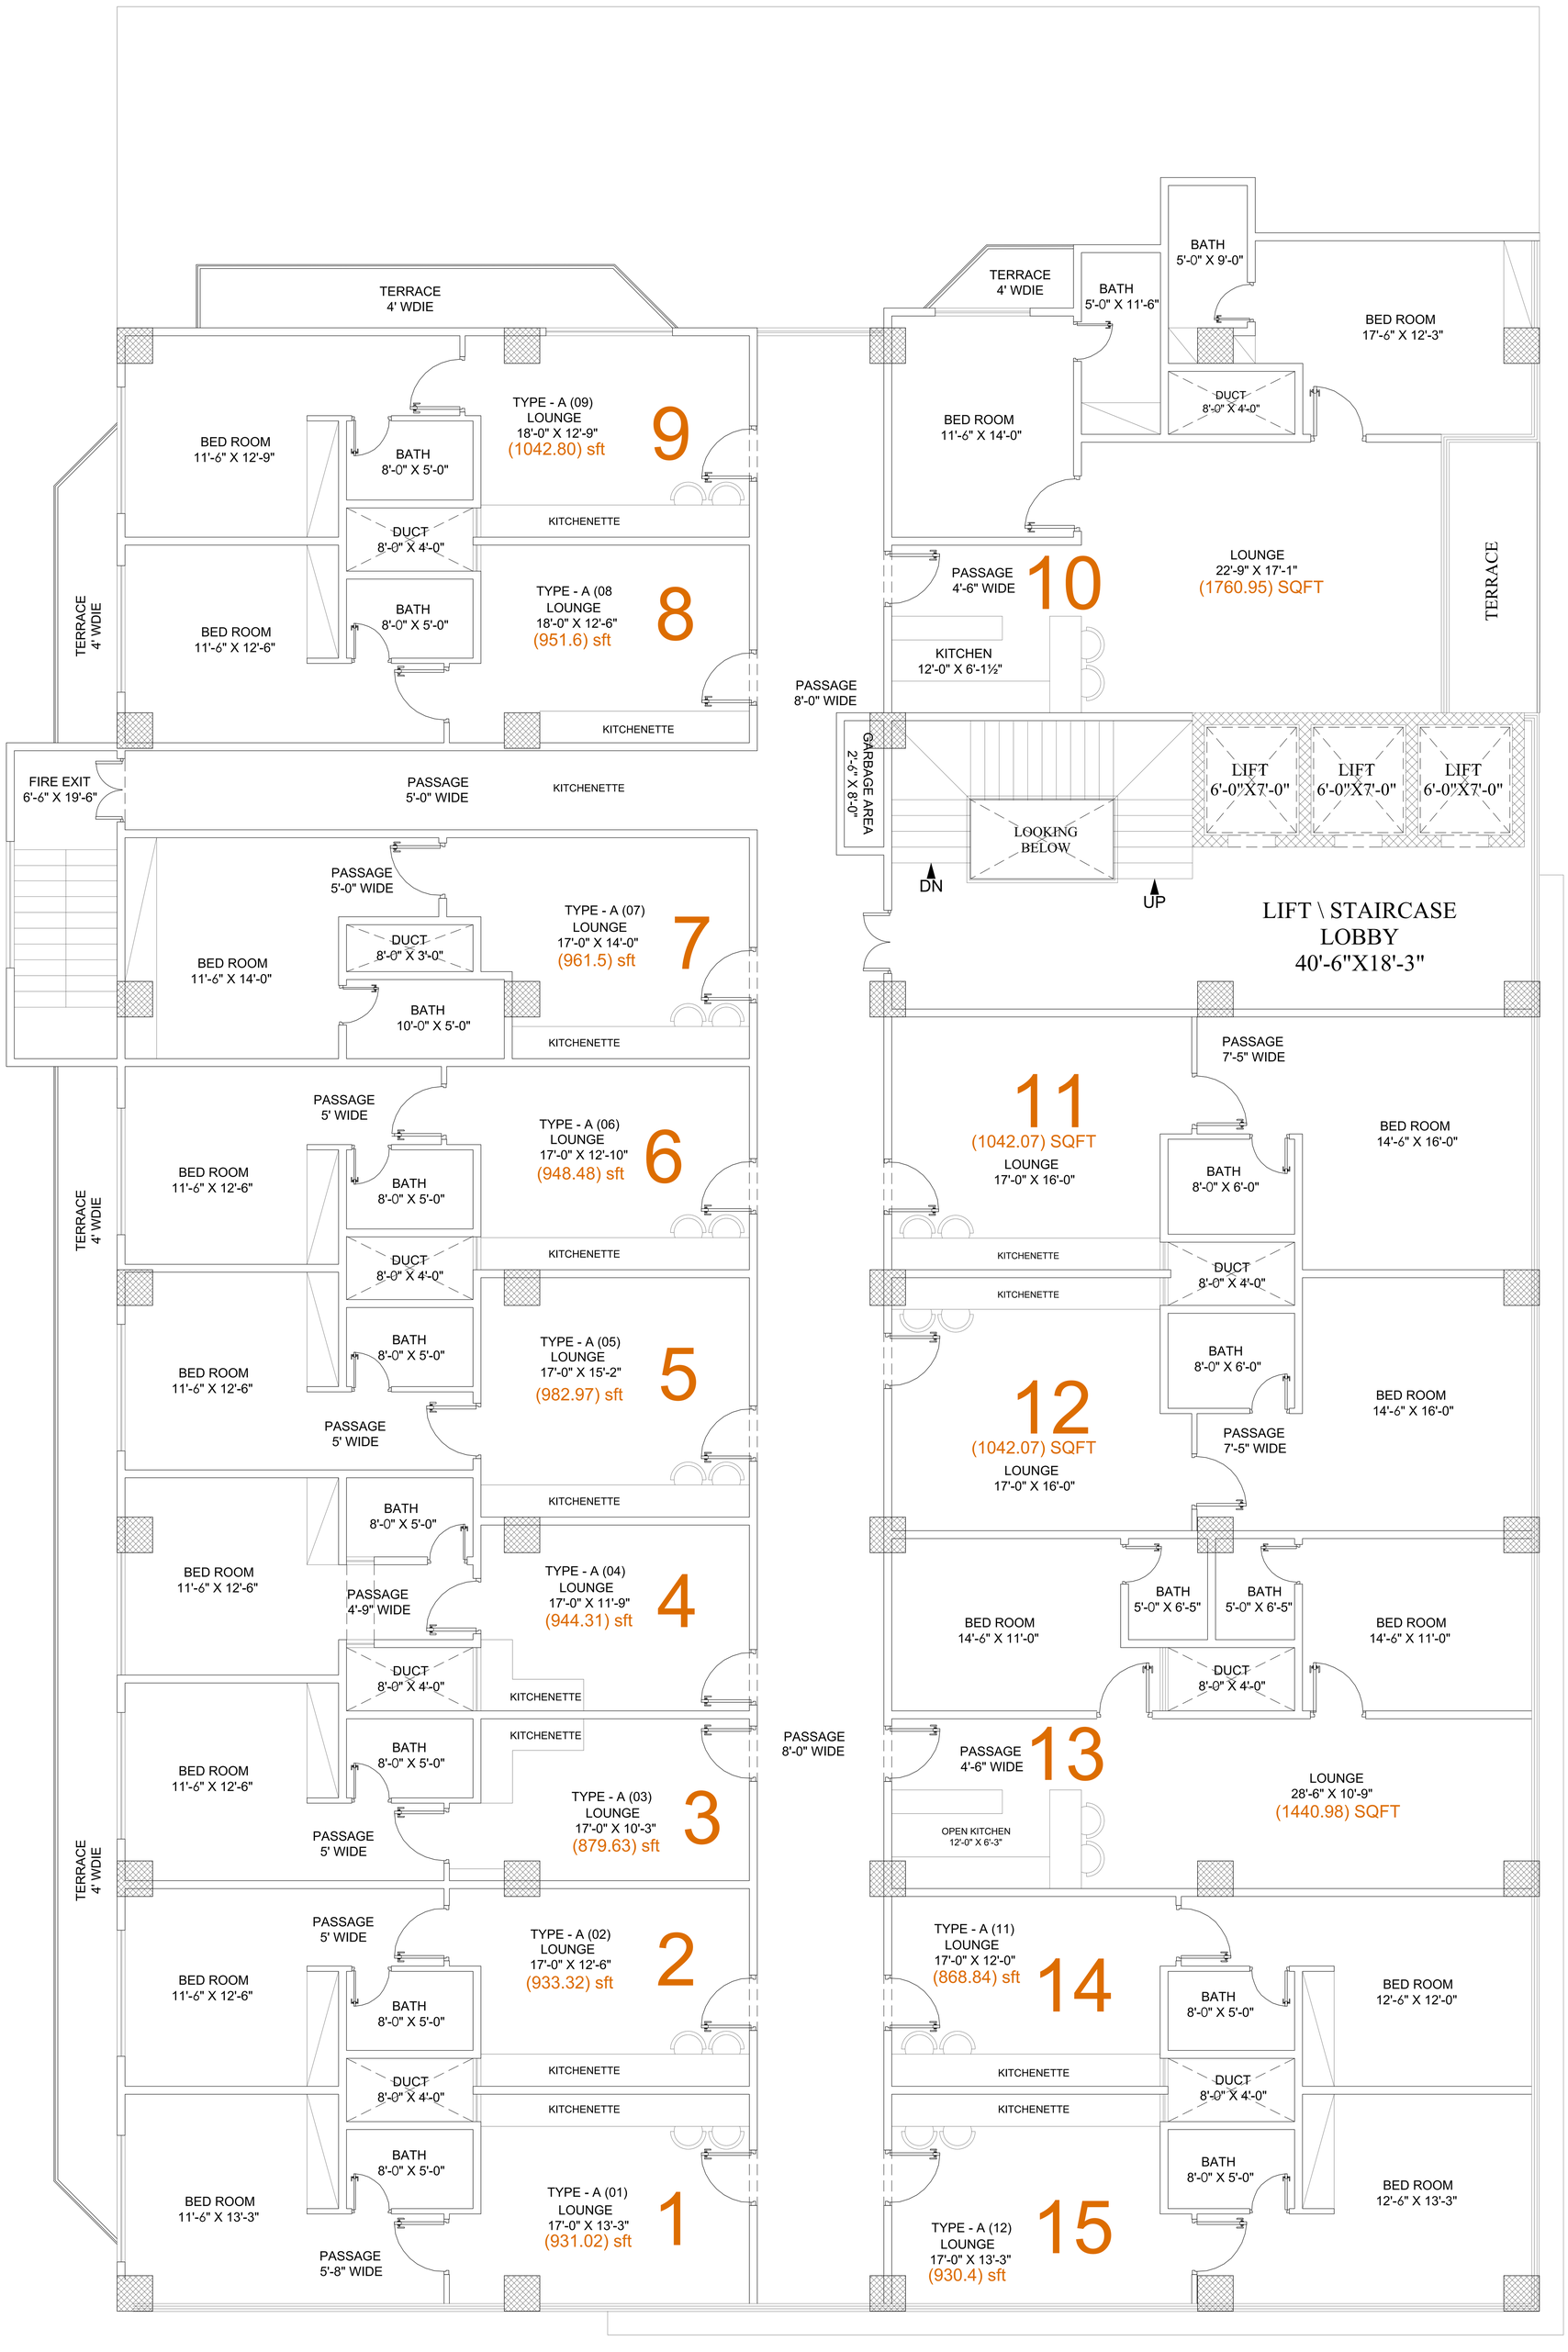

9th FLOOR PLAN

REV No.	DATE	REVISIONS

COPY RIGHT

All right reserved. No parts of this drawing may be circulated, reproductied, stored in retrival system, or transmitted, in any form, or by any means-electronic, mechanical, photocopying recording. or otherwise whithout the prior permission of **ILLUSTARCH STUDIO**

DRAWN	APPR.	DESIGN BY: ARCHITECT	FAKHAR KHAN
CHECK			
		DRAWN BY.	M.ZAIN SAEED
		ARCHITECT STAMP..	

NOTE:

TITLE: 9TH FLOOR PLAN

TYPE OF DRAWING: ARCHITECTURAL

ISSUED FOR: CONSTRUCTION WORKING DRAWING

ILLUSTARCH
ADDRESS,
OFFICE NO #1 2ND FLOOR
HUZAIFA CENER I-8 MARKAZ
NEAR UBL BANK ISLAMABAD
Ph: 0347-7030009
0309-7030009
illustarch@gmail.com

PROJECT: R.S MALL AND APARTMENT

MAR-2026 | A-14 | REVISION 00

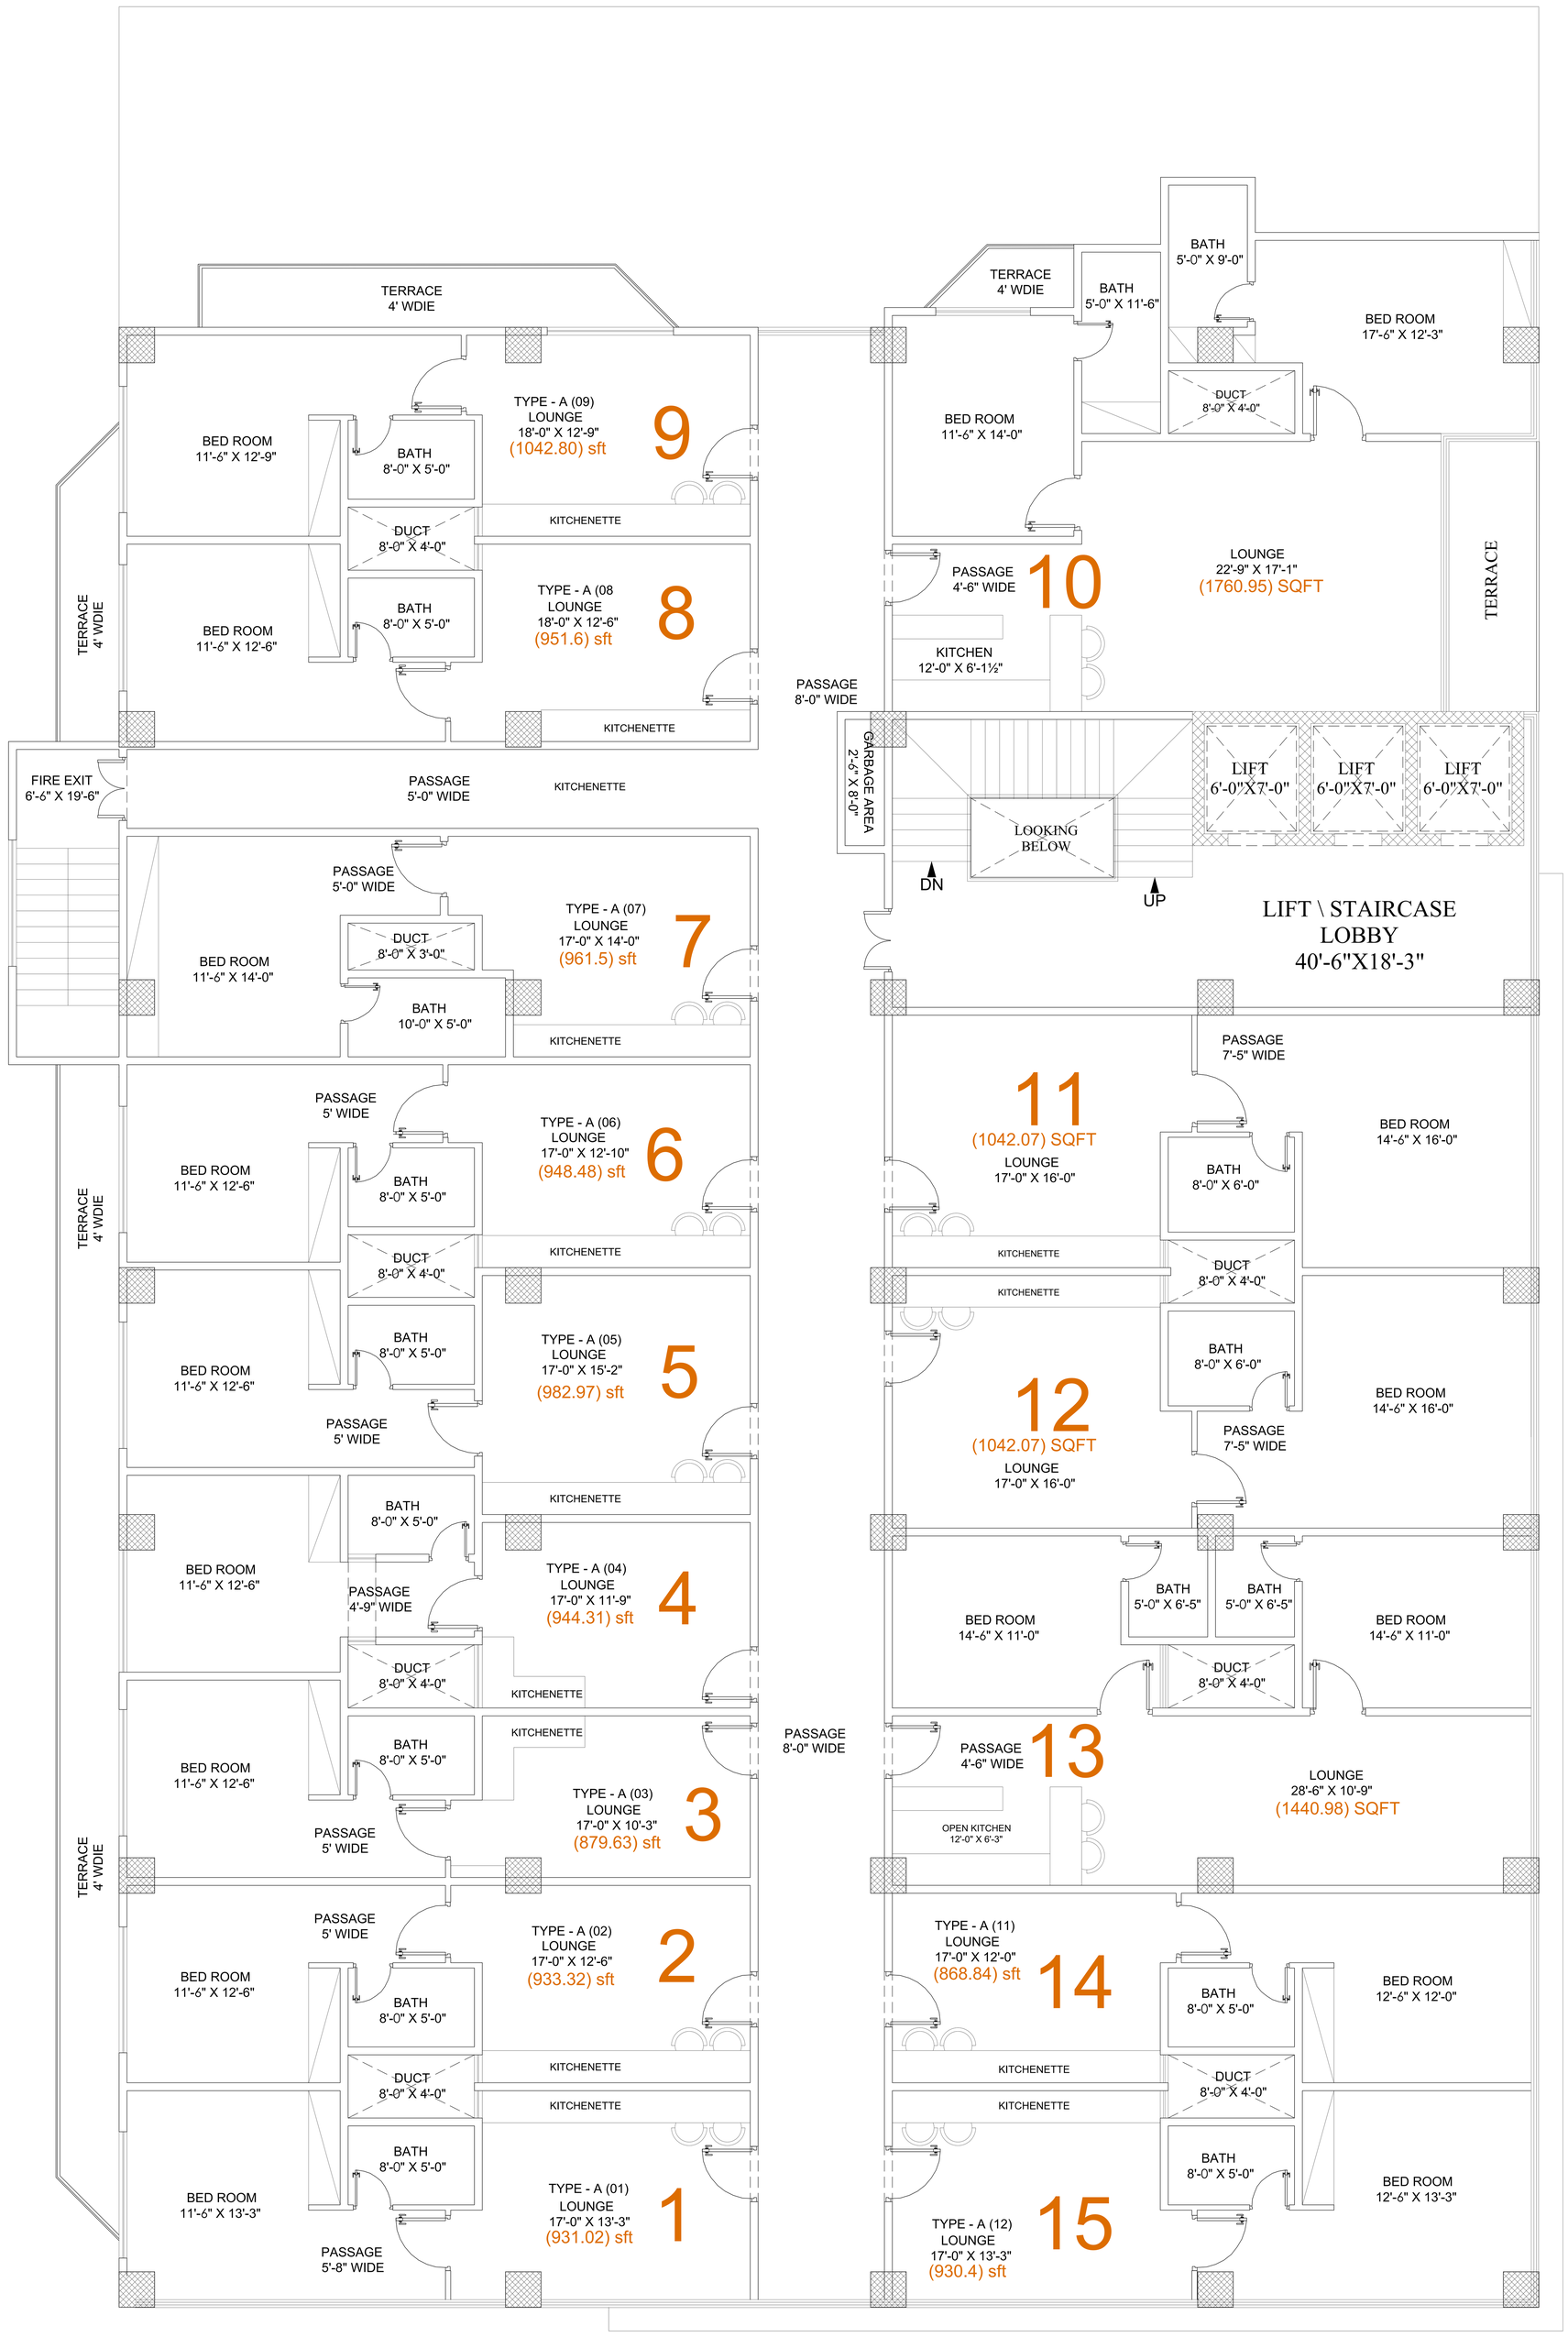

10th FLOOR PLAN

REV No.	DATE	REVISIONS

COPY RIGHT

All right reserved. No parts of this drawing may be circulated, reproductied, stored in retrival system, or transmitted, in any form, or by any means-electronic, mechanical, photocopying recording. or otherwise whithout the prior permission of **ILLUSTARCH STUDIO**

DRAWN	APPR.	DESIGN BY: ARCHITECT	FAKHAR KHAN
CHECK			
		DRAWN BY.	M.ZAIN SAEED
ARCHITECT STAMP..			

NOTE:

TITLE

10TH FLOOR PLAN

TYPE OF DRAWING	ISSUED FOR:
ARCHITECTURAL	CONSTRUCTION WORKING DRAWING

ILLUSTARCH

ADDRESS,
OFFICE NO #1 2ND FLOOR
HUZAIFA CENER I-8 MARKAZ
NEAR UBL BANK ISLAMABAD
Ph: 0347-7030009
0309-7030009
illustarch@gmail.com

PROJECT

R.S MALL AND APARTMENT

	MAR-2026	A-15	REVISION 00

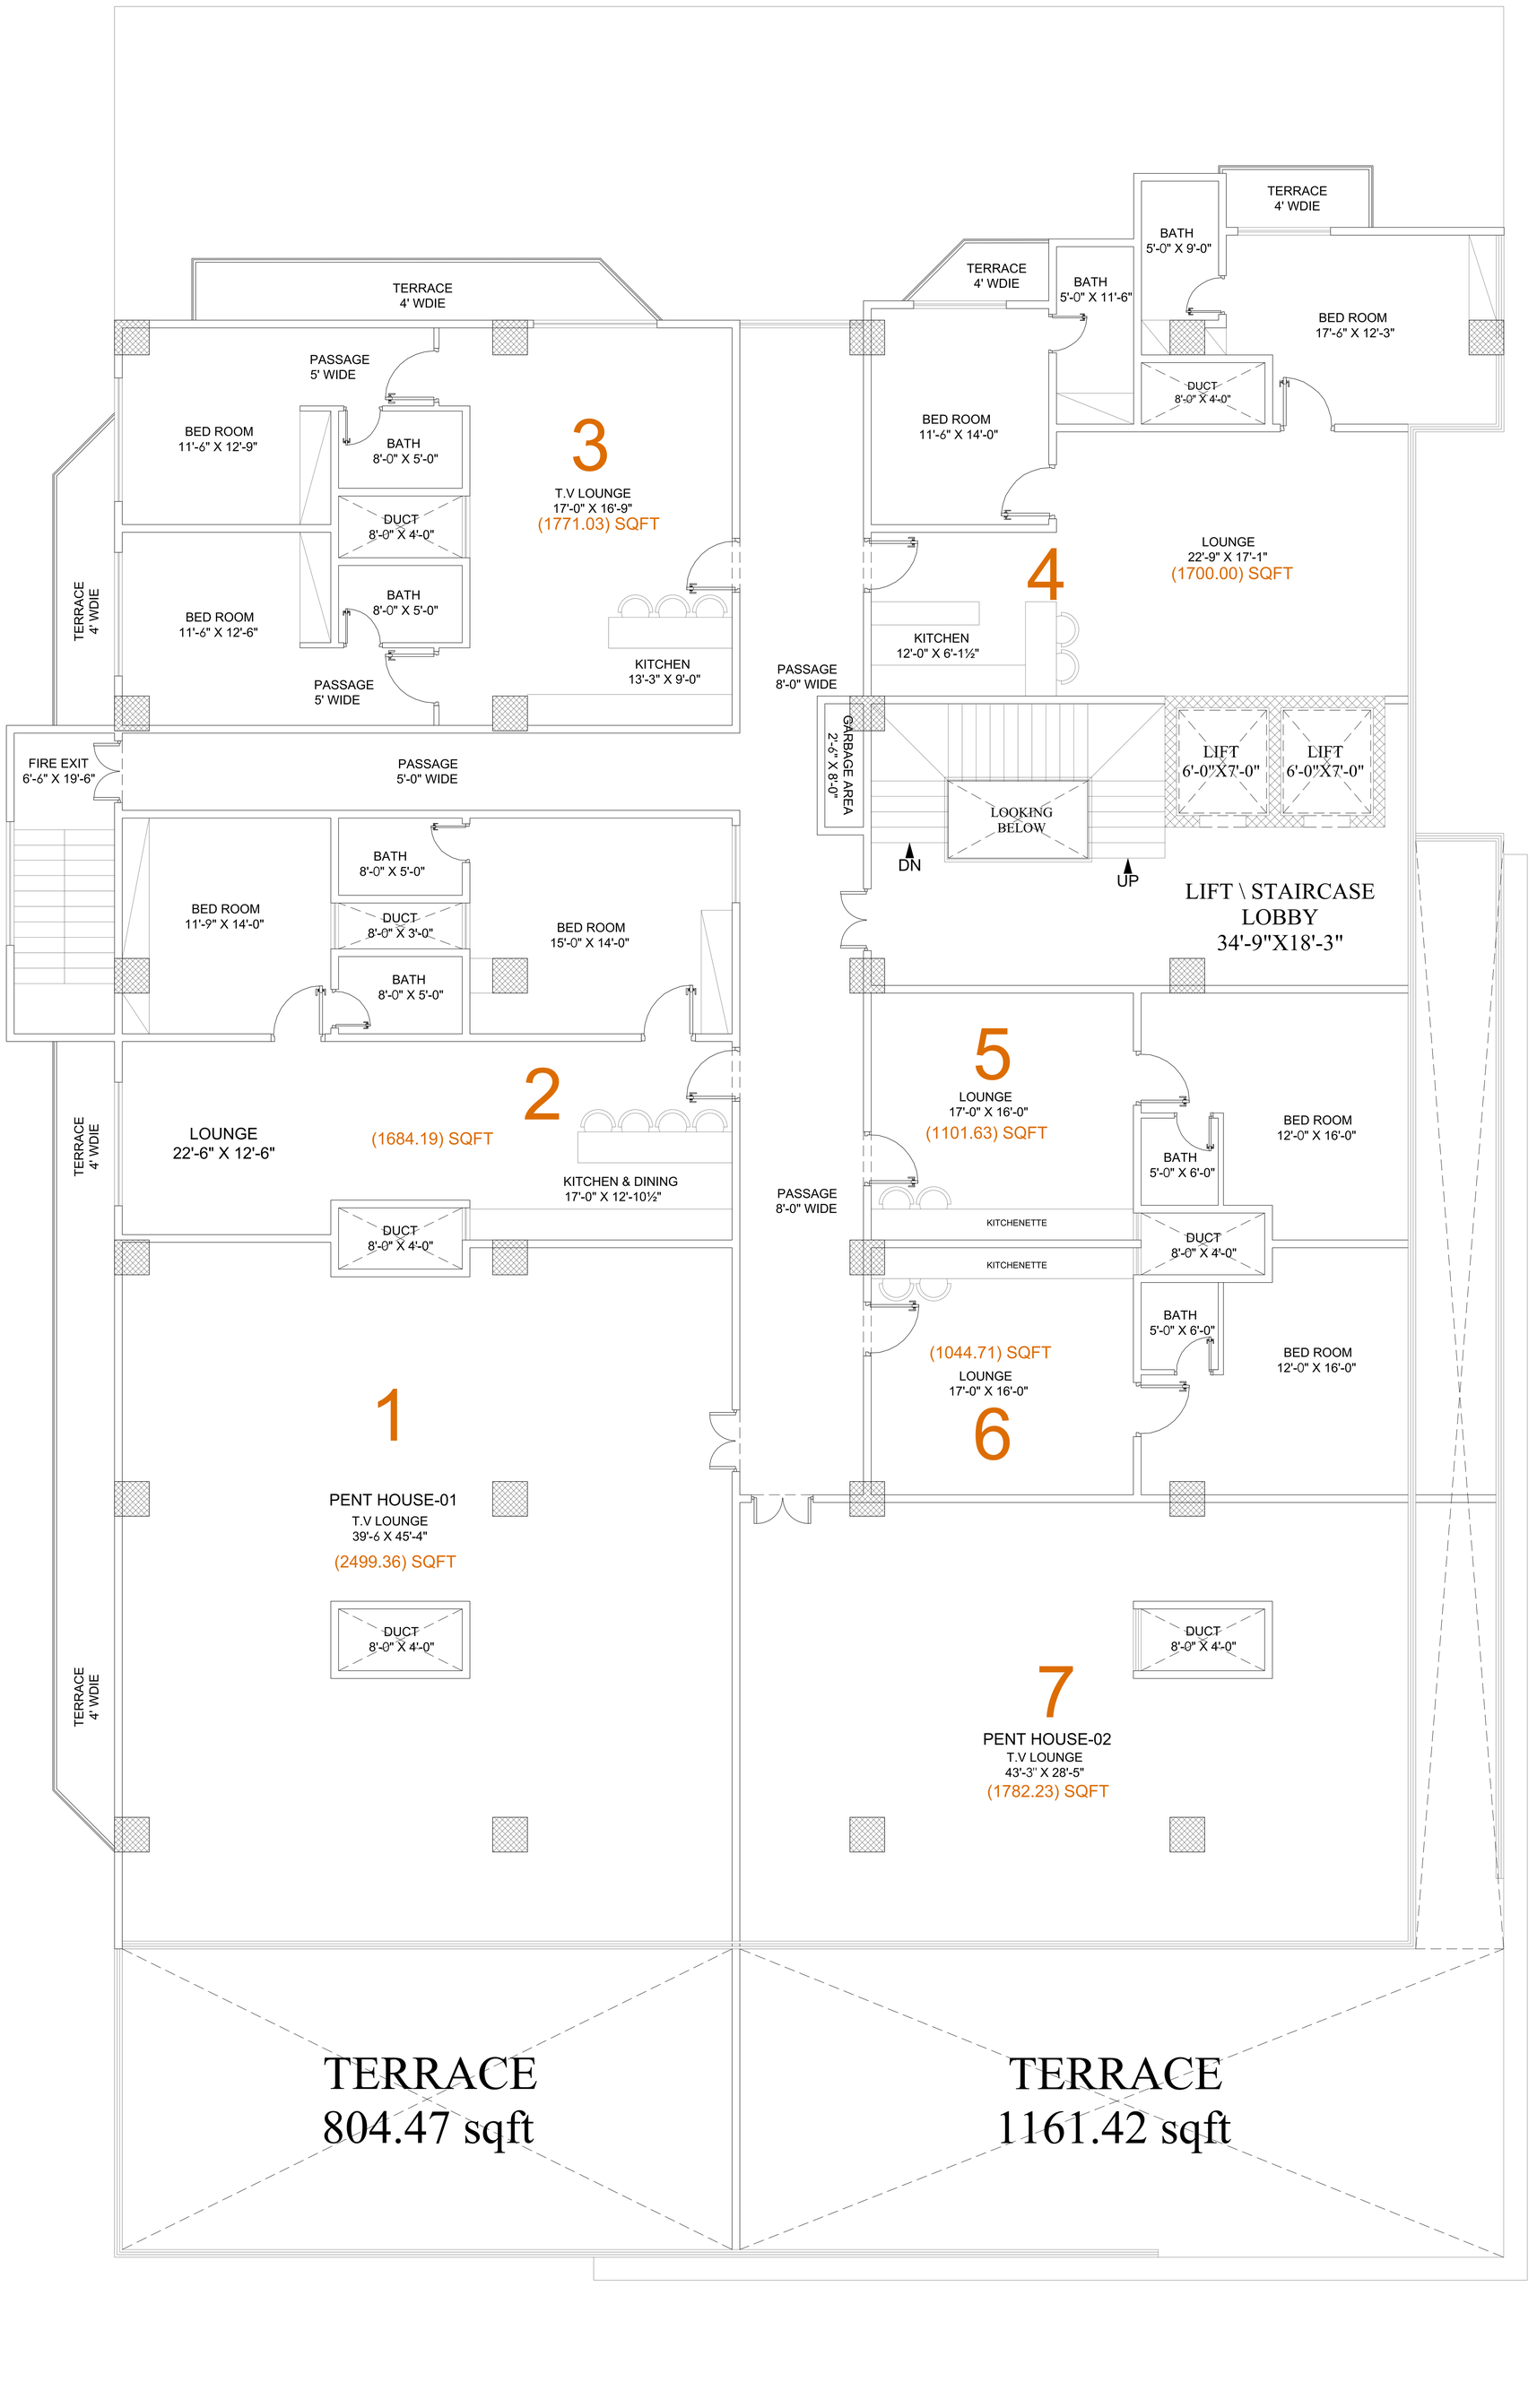

11th FLOOR PLAN

REV No.	DATE	REVISIONS

COPY RIGHT

All right reserved. No parts of this drawing may be circulated, reproductied, stored in retrival system, or transmitted, in any form, or by any means-electronic, mechanical, photocopying recording. or otherwise whithout the prior permission of **ILLUSTARCH STUDIO**

DRAWN	APPR.	DESIGN BY: ARCHITECT	FAKHAR KHAN
CHECK			
		DRAWN BY.	M.ZAIN SAEED

ARCHITECT STAMP..

NOTE:

TITLE: 11TH FLOOR PLAN

TYPE OF DRAWING: ARCHITECTURAL

ISSUED FOR: CONSTRUCTION WORKING DRAWING

ILLUSTARCH

ADDRESS,
OFFICE NO #1 2ND FLOOR
HUZAIFA CENER I-8 MARKAZ
NEAR UBL BANK ISLAMABAD
Ph: 0347-7030009
0309-7030009
illustarch@gmail.com

PROJECT: R.S MALL AND APARTMENT

MAR-2026 | A-16 | REVISION 00

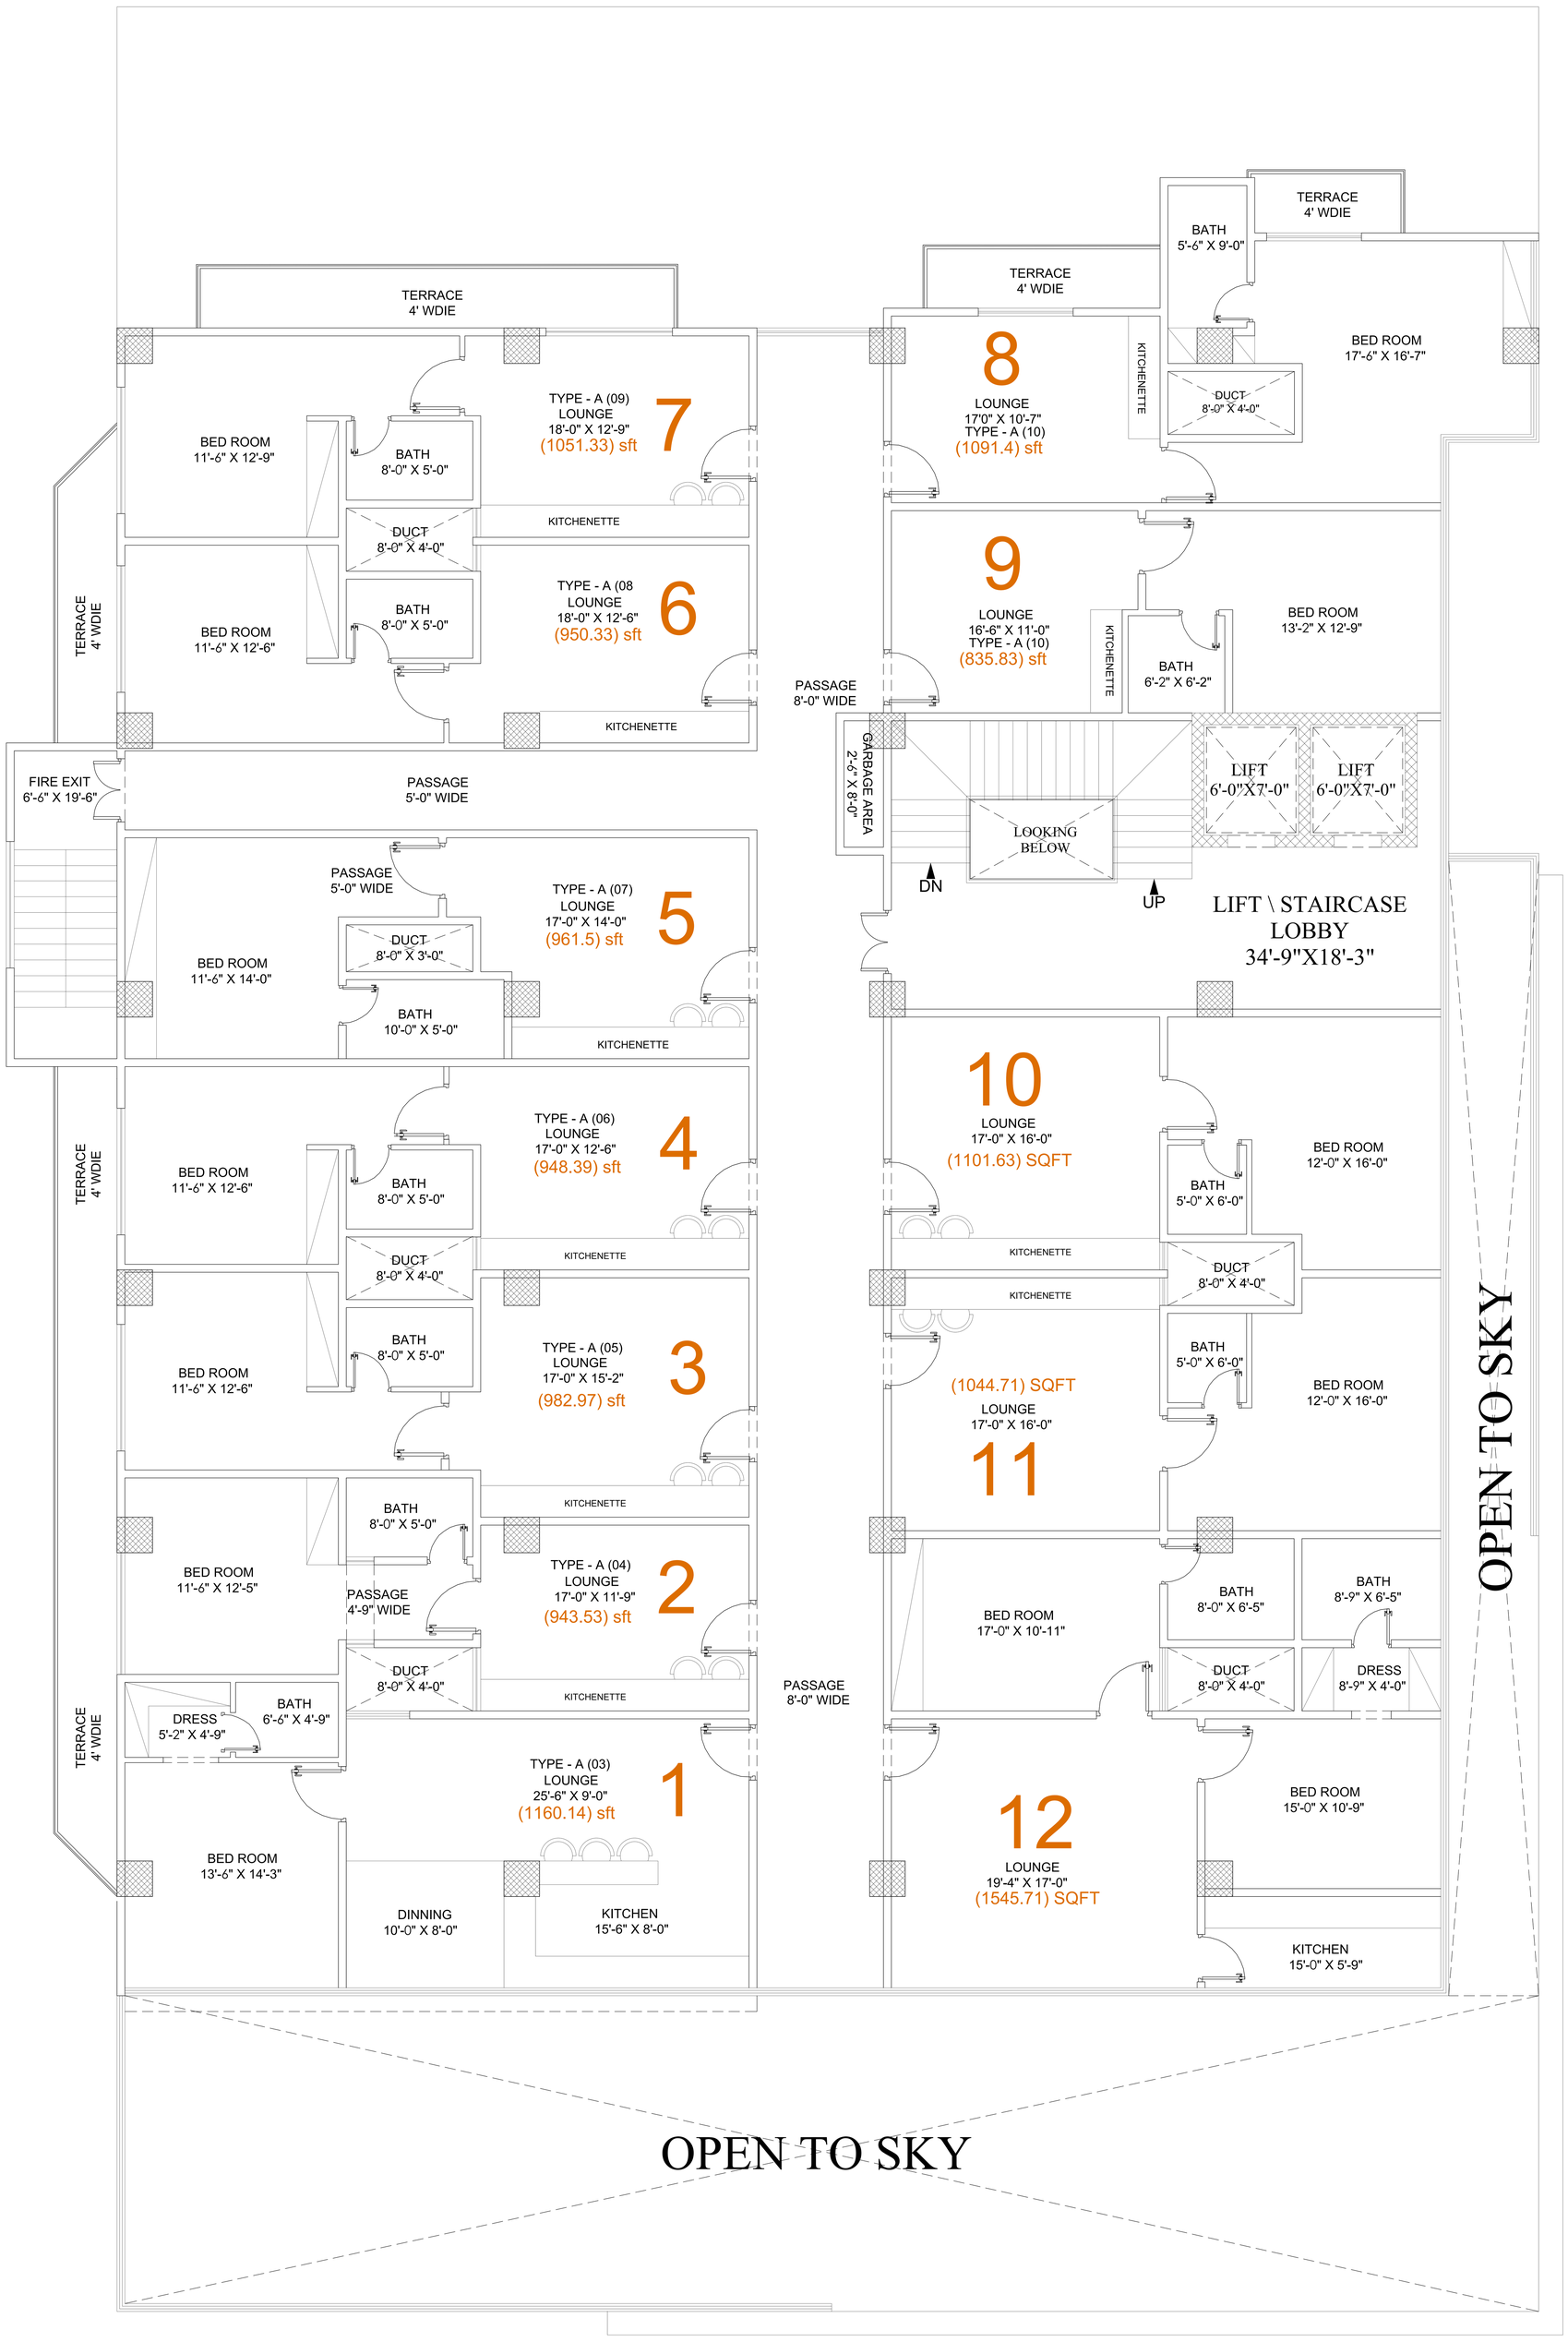

12th FLOOR PLAN

REV No.	DATE	REVISIONS

COPY RIGHT

All right reserved. No parts of this drawing may be circulated, reproductied, stored in retrival system, or transmitted, in any form, or by any means-electronic, mechanical, photocopying recording. or otherwise whithout the prior permission of **ILLUSTARCH STUDIO**

DRAWN	APPR.	DESIGN BY: ARCHITECT	FAKHAR KHAN
CHECK			
		DRAWN BY.	M.ZAIN SAEED
ARCHITECT STAMP..			

NOTE:

TITLE: 12TH FLOOR PLAN

TYPE OF DRAWING	ISSUED FOR:
ARCHITECTURAL	CONSTRUCTION WORKING DRAWING

ILLUSTARCH

ADDRESS,
OFFICE NO #1 2ND FLOOR
HUZAIFA CENER I-8 MARKAZ
NEAR UBL BANK ISLAMABAD
Ph: 0347-7030009
0309-7030009
illustarch@gmail.com

PROJECT: R.S MALL AND APARTMENT

	MAR-2026	A-17	REVISION 00

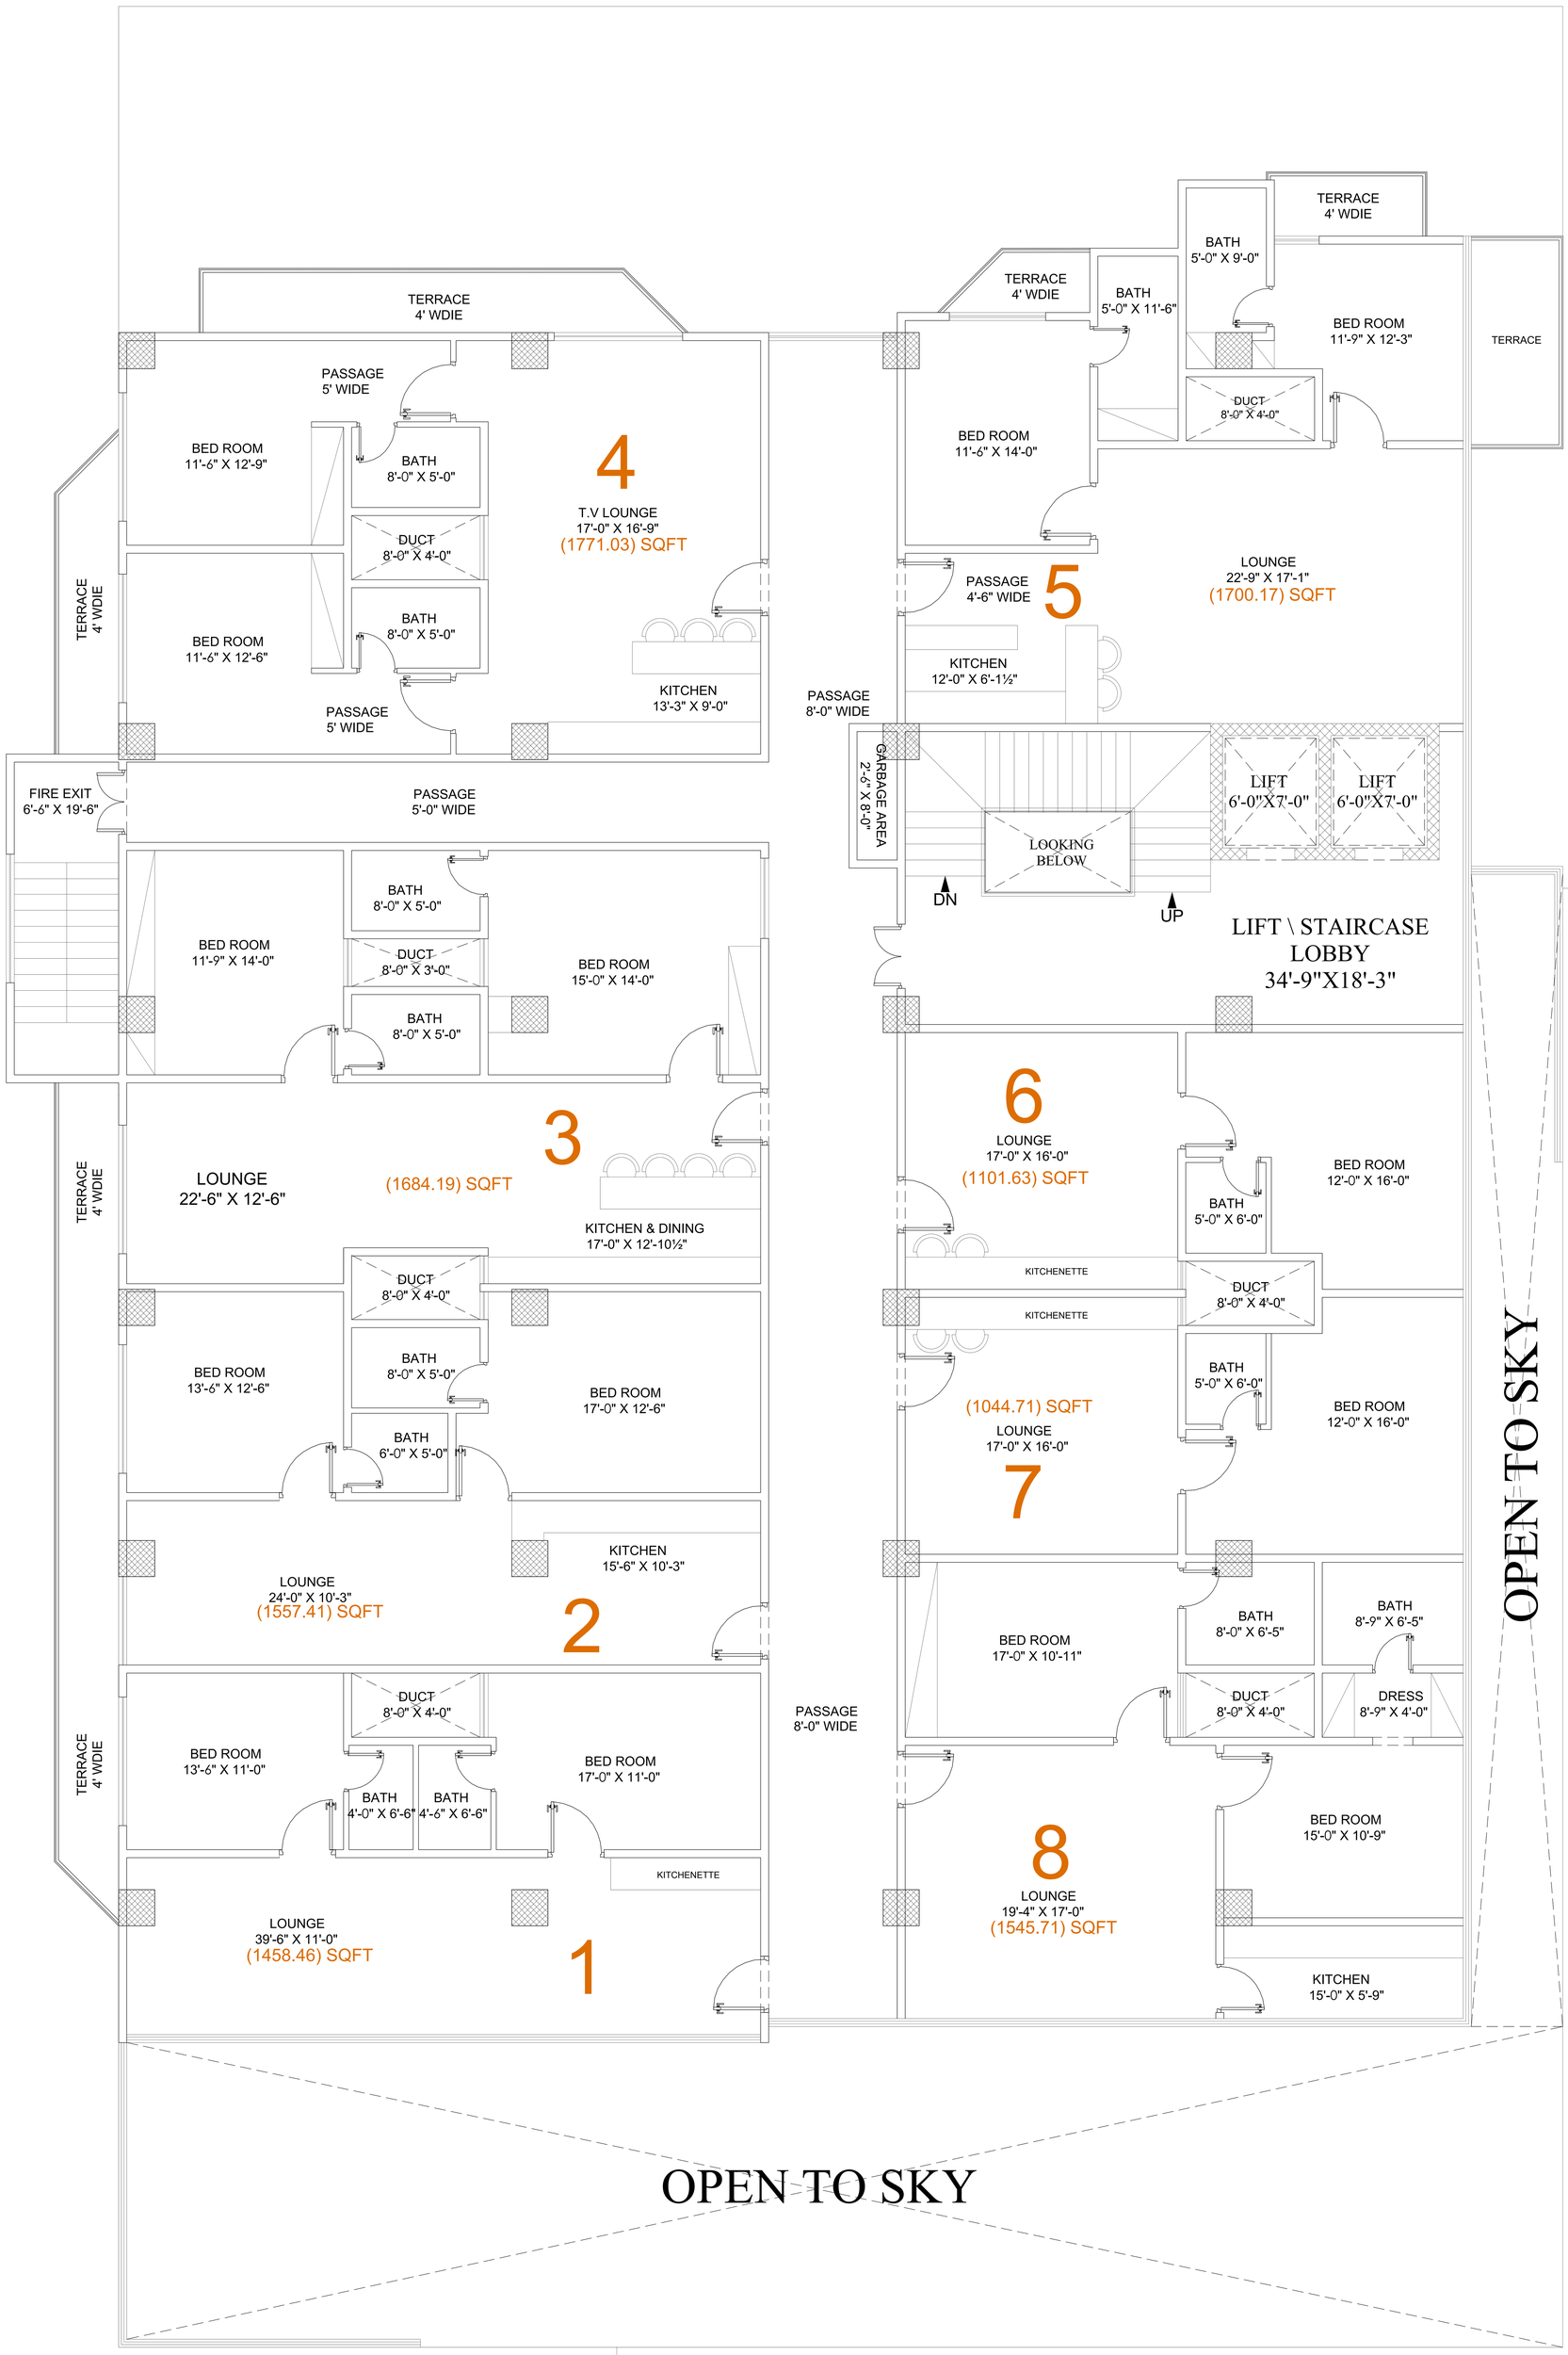

13th FLOOR PLAN

REV No.	DATE	REVISIONS

COPY RIGHT

All right reserved. No parts of this drawing may be circulated, reproductied, stored in retrival system, or transmitted, in any form, or by any means-electronic, mechanical, photocopying recording. or otherwise whithout the prior permission of **ILLUSTARCH STUDIO**

DRAWN	APPR.	DESIGN BY: ARCHITECT	FAKHAR KHAN
CHECK			
		DRAWN BY.	M.ZAIN SAEED

ARCHITECT STAMP..

NOTE:

TITLE: 13TH FLOOR PLAN

TYPE OF DRAWING: ARCHITECTURAL

ISSUED FOR: CONSTRUCTION WORKING DRAWING

ILLUSTARCH

ADDRESS,
OFFICE NO #1 2ND FLOOR
HUZAIFA CENER I-8 MARKAZ
NEAR UBL BANK ISLAMABAD
Ph: 0347-7030009
0309-7030009
illustarch@gmail.com

PROJECT: R.S MALL AND APARTMENT

MAR-2026 | A-18 | REVISION 00

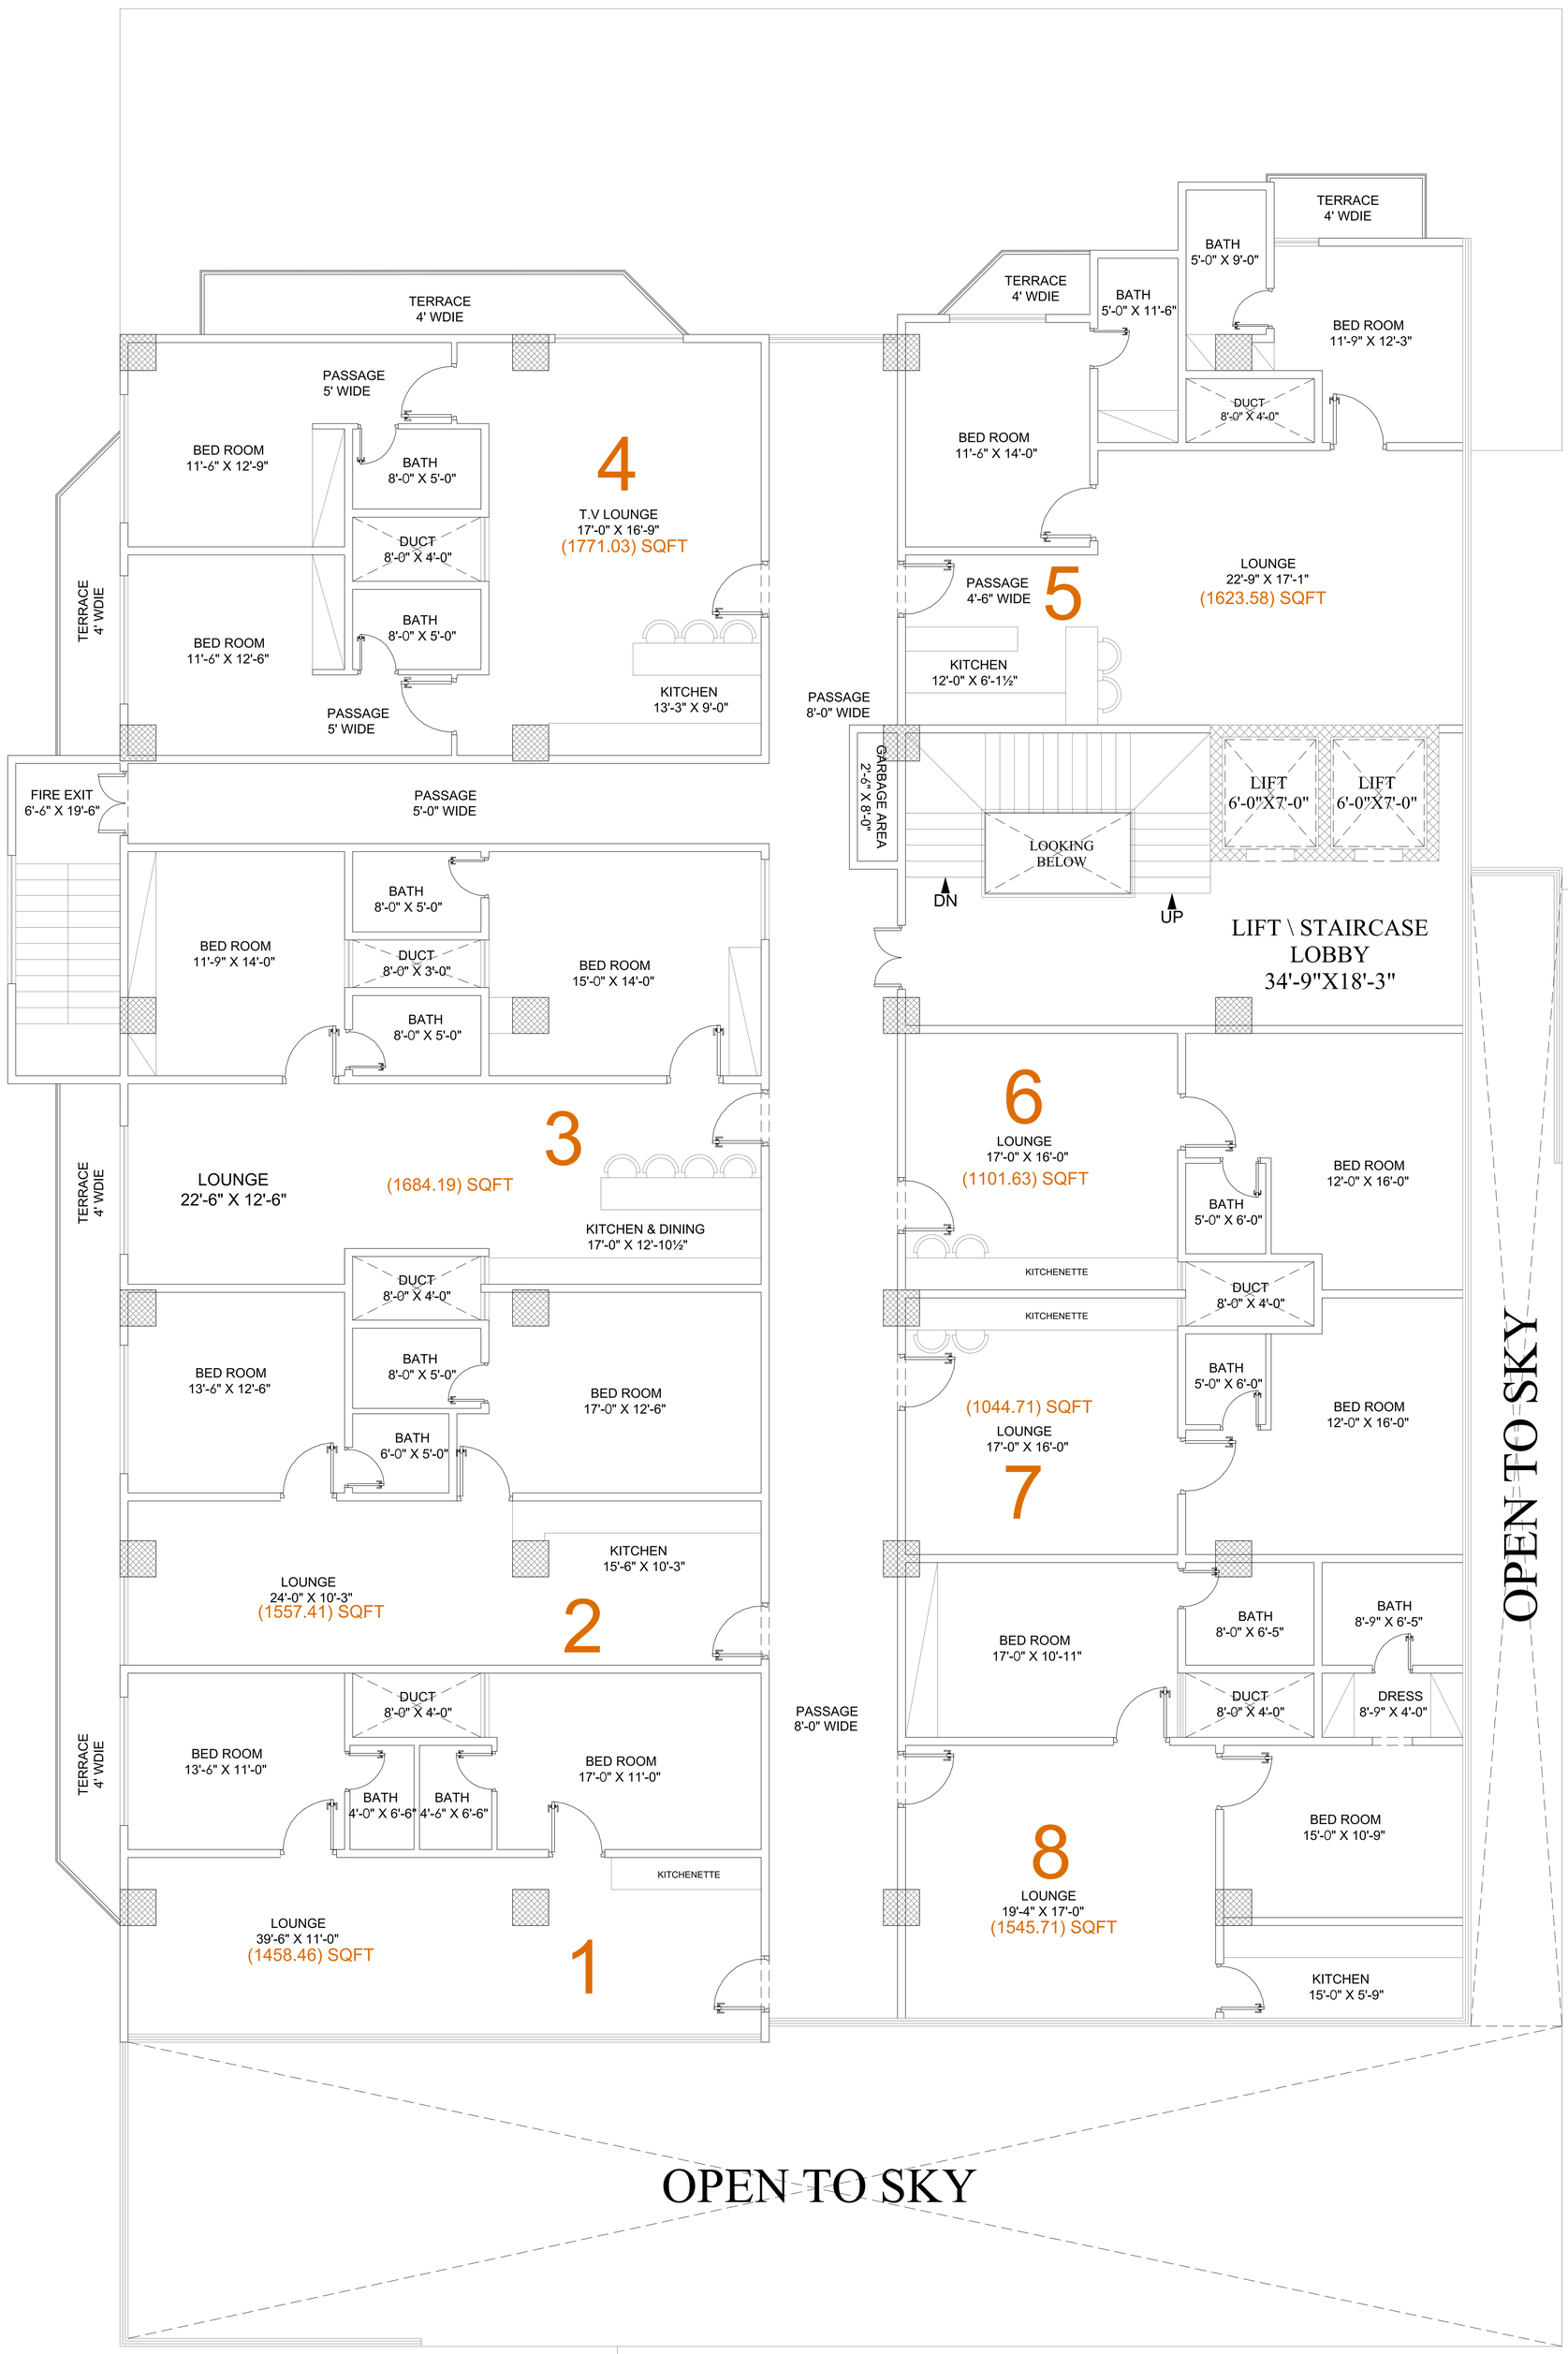

14th FLOOR PLAN

REV No.	DATE	REVISIONS

COPY RIGHT

All right reserved. No parts of this drawing may be circulated, reproductied, stored in retrival system, or transmitted, in any form, or by any means-electronic, mechanical, photocopying recording. or otherwise whithout the prior permission of **ILLUSTARCH STUDIO**

DRAWN	APPR.	DESIGN BY: ARCHITECT	FAKHAR KHAN
CHECK			
		DRAWN BY.	M.ZAIN SAEED

ARCHITECT STAMP..

NOTE:

TITLE: 14TH FLOOR PLAN

TYPE OF DRAWING: ARCHITECTURAL

ISSUED FOR: CONSTRUCTION WORKING DRAWING

ILLUSTARCH

ADDRESS,
OFFICE NO #1 2ND FLOOR
HUZAIFA CENER I-8 MARKAZ
NEAR UBL BANK ISLAMABAD
Ph: 0347-7030009
0309-7030009
illustarch@gmail.com

PROJECT: R.S MALL AND APARTMENT

MAR-2026 | A-19 | REVISION 00

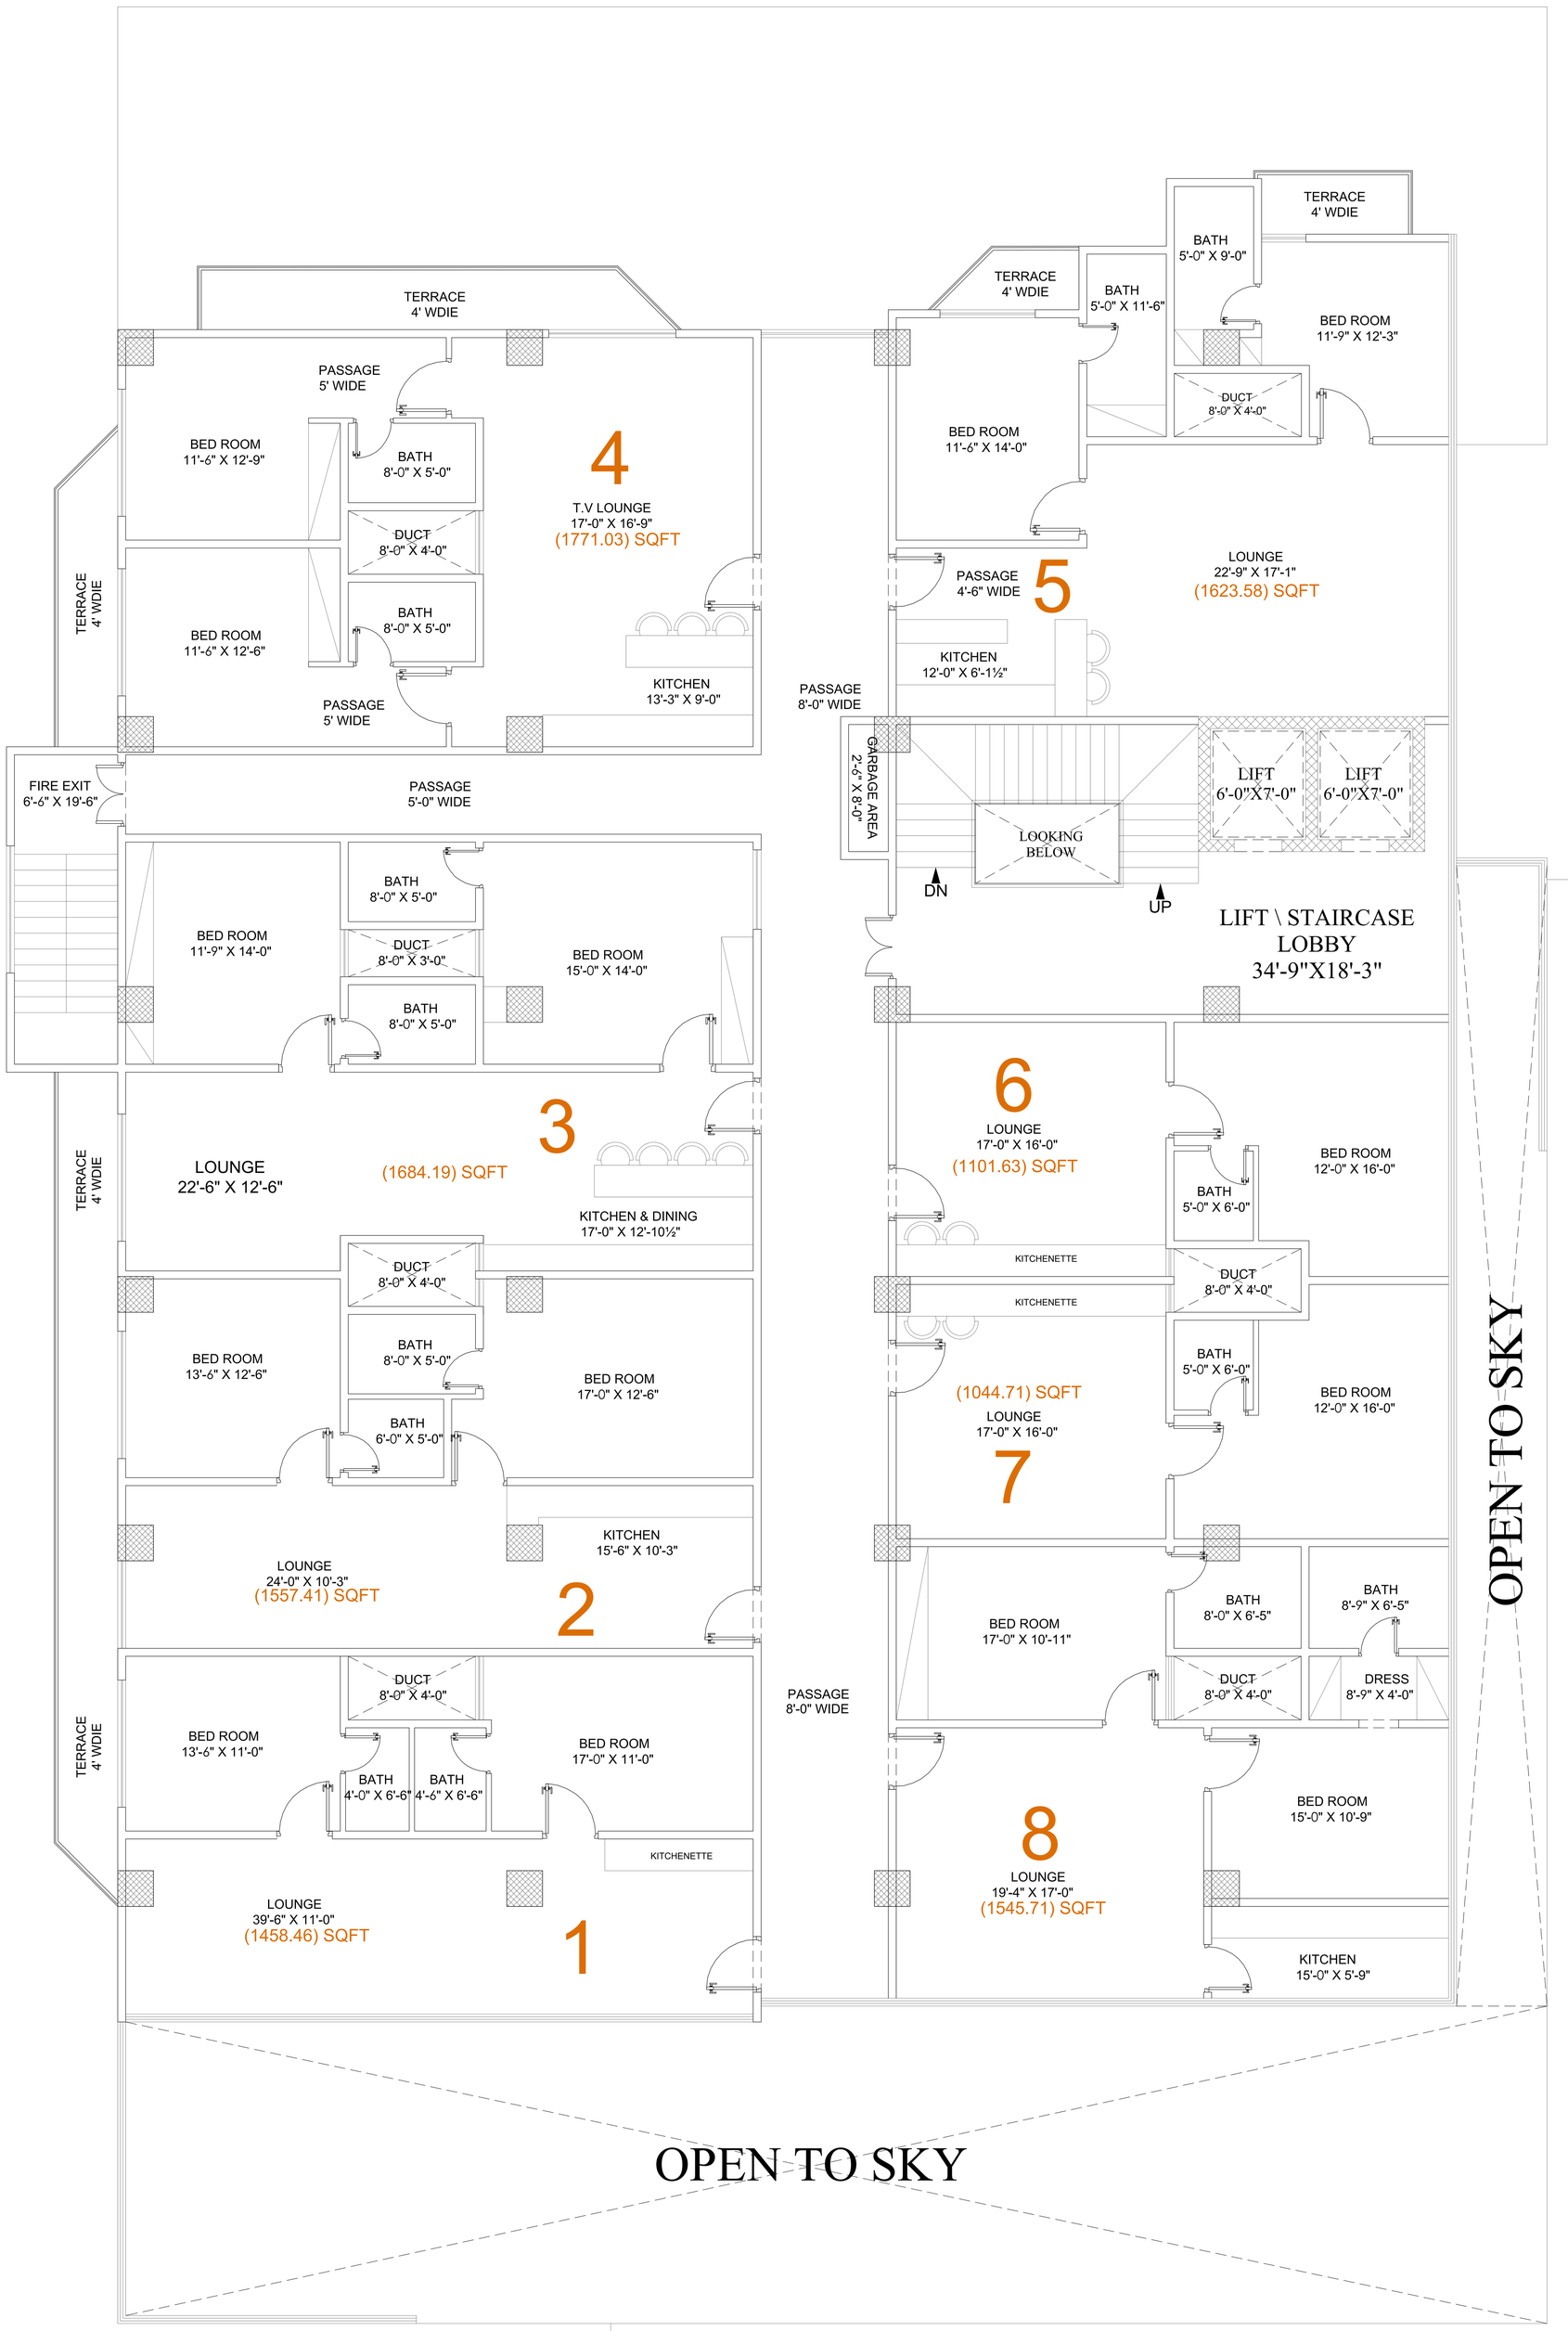

15th FLOOR PLAN

REV No.	DATE	REVISIONS

COPY RIGHT

All right reserved. No parts of this drawing may be circulated, reproductied, stored in retrival system, or transmitted, in any form, or by any means-electronic, mechanical, photocopying recording. or otherwise whithout the prior permission of **ILLUSTARCH STUDIO**

DRAWN	APPR.	DESIGN BY: ARCHITECT	FAKHAR KHAN
CHECK		DRAWN BY.	M.ZAIN SAEED

ARCHITECT STAMP..

NOTE:

TITLE: 15TH FLOOR PLAN

TYPE OF DRAWING: ARCHITECTURAL

ISSUED FOR: CONSTRUCTION WORKING DRAWING

ILLUSTARCH

ADDRESS,
OFFICE NO #1 2ND FLOOR
HUZAIFA CENER I-8 MARKAZ
NEAR UBL BANK ISLAMABAD
Ph: 0347-7030009
0309-7030009
illustarch@gmail.com

PROJECT: R.S MALL AND APARTMENT

MAR-2026 | A-20 | REVISION 00

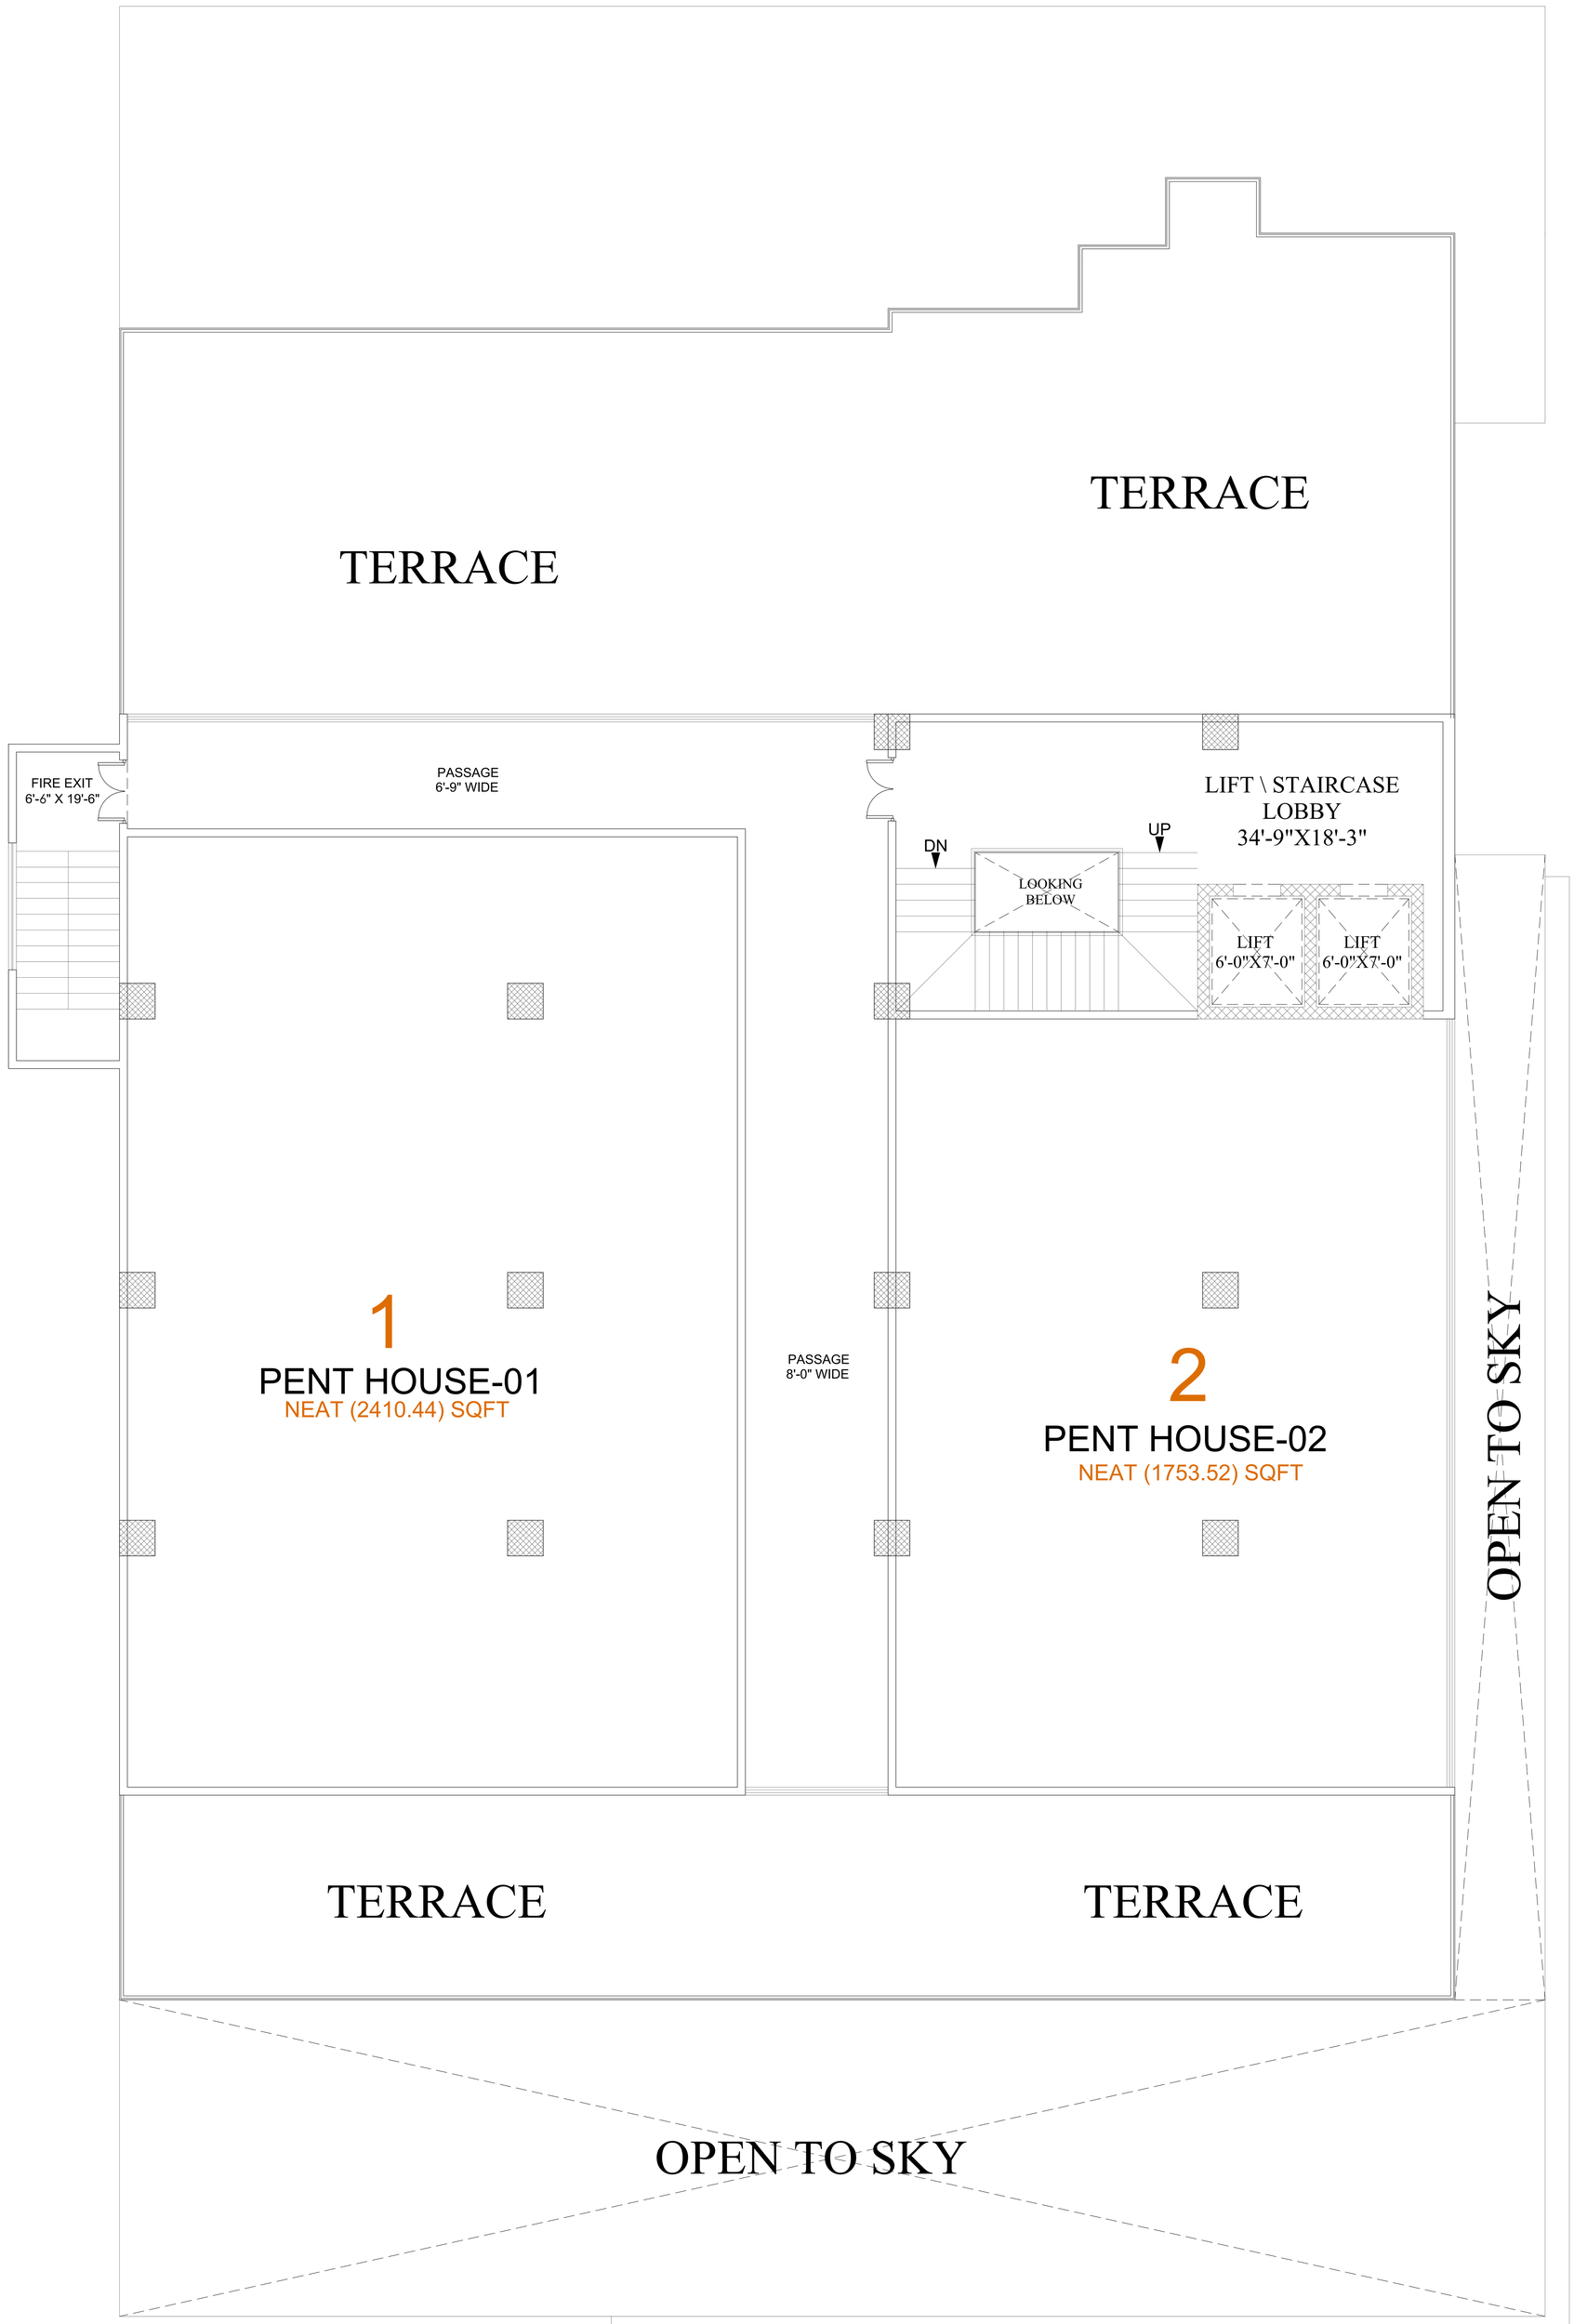

16th FLOOR PLAN

REV No.	DATE	REVISIONS

COPY RIGHT

All right reserved. No parts of this drawing may be circulated, reproductied, stored in retrival system, or transmitted, in any form, or by any means-electronic, mechanical, photocopying recording. or otherwise whithout the prior permission of **ILLUSTARCH STUDIO**

DRAWN	APPR.	DESIGN BY: ARCHITECT	FAKHAR KHAN
CHECK			
		DRAWN BY.	M.ZAIN SAEED

ARCHITECT STAMP..

NOTE:

TITLE

16TH FLOOR PLAN

TYPE OF DRAWING	ISSUED FOR:
ARCHITECTURAL	CONSTRUCTION WORKING DRAWING

ILLUSTARCH

ADDRESS,
OFFICE NO #1 2ND FLOOR
HUZAIFA CENER I-8 MARKAZ
NEAR UBL BANK ISLAMABAD
Ph: 0347-7030009
0309-7030009
illustarch@gmail.com

PROJECT

R.S MALL AND APARTMENT

	MAR-2026	A-21	REVISION 00